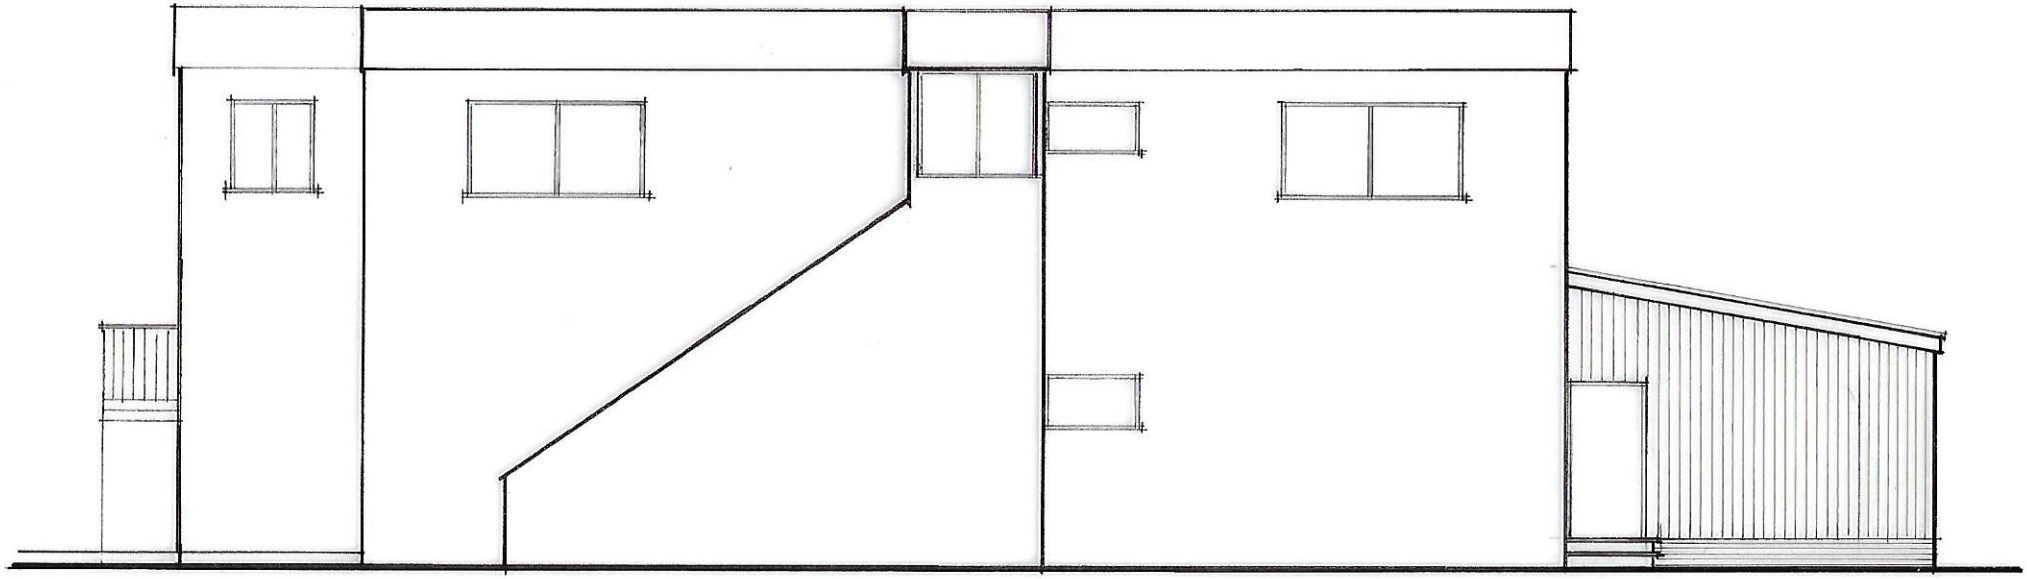

EAST ELEVATION

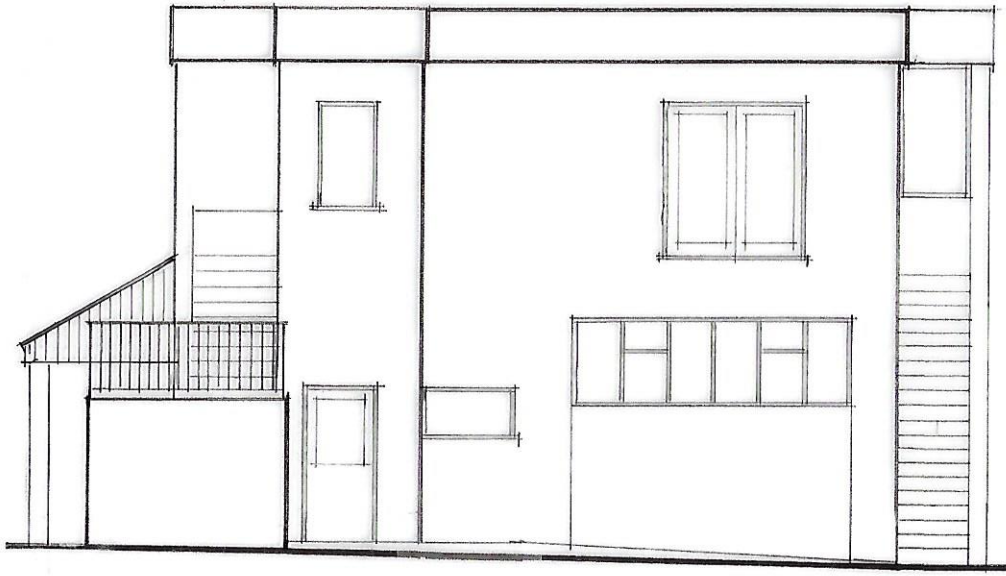

SOUTH ELEVATION

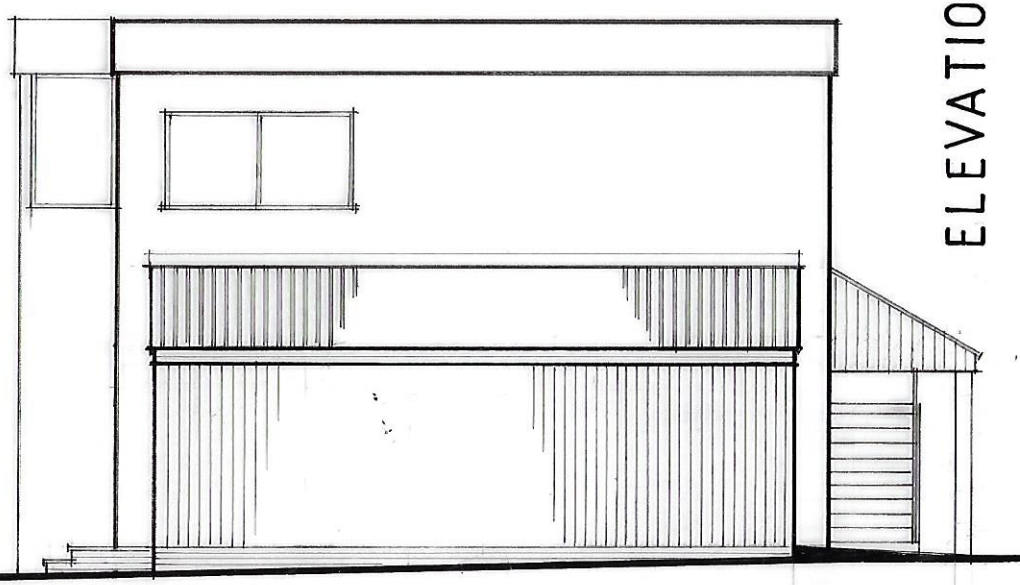

NORTH ELEVATION

ELEVATIONS AS PROPOSED

e austin
planning & building services

'Blue Horizon'
Main Road
Higham
Derbyshire DE55 6EH
Telephone 01773 835304
E-mail ernieaustin1942@hotmail.com

Scale 1/100 at A4
Drwg. No. SP/TCA/11

ALTERATIONS & EXTENSION TO FORMER SERVICE STATION, ALDERWASLEY