


Existing Block Plan

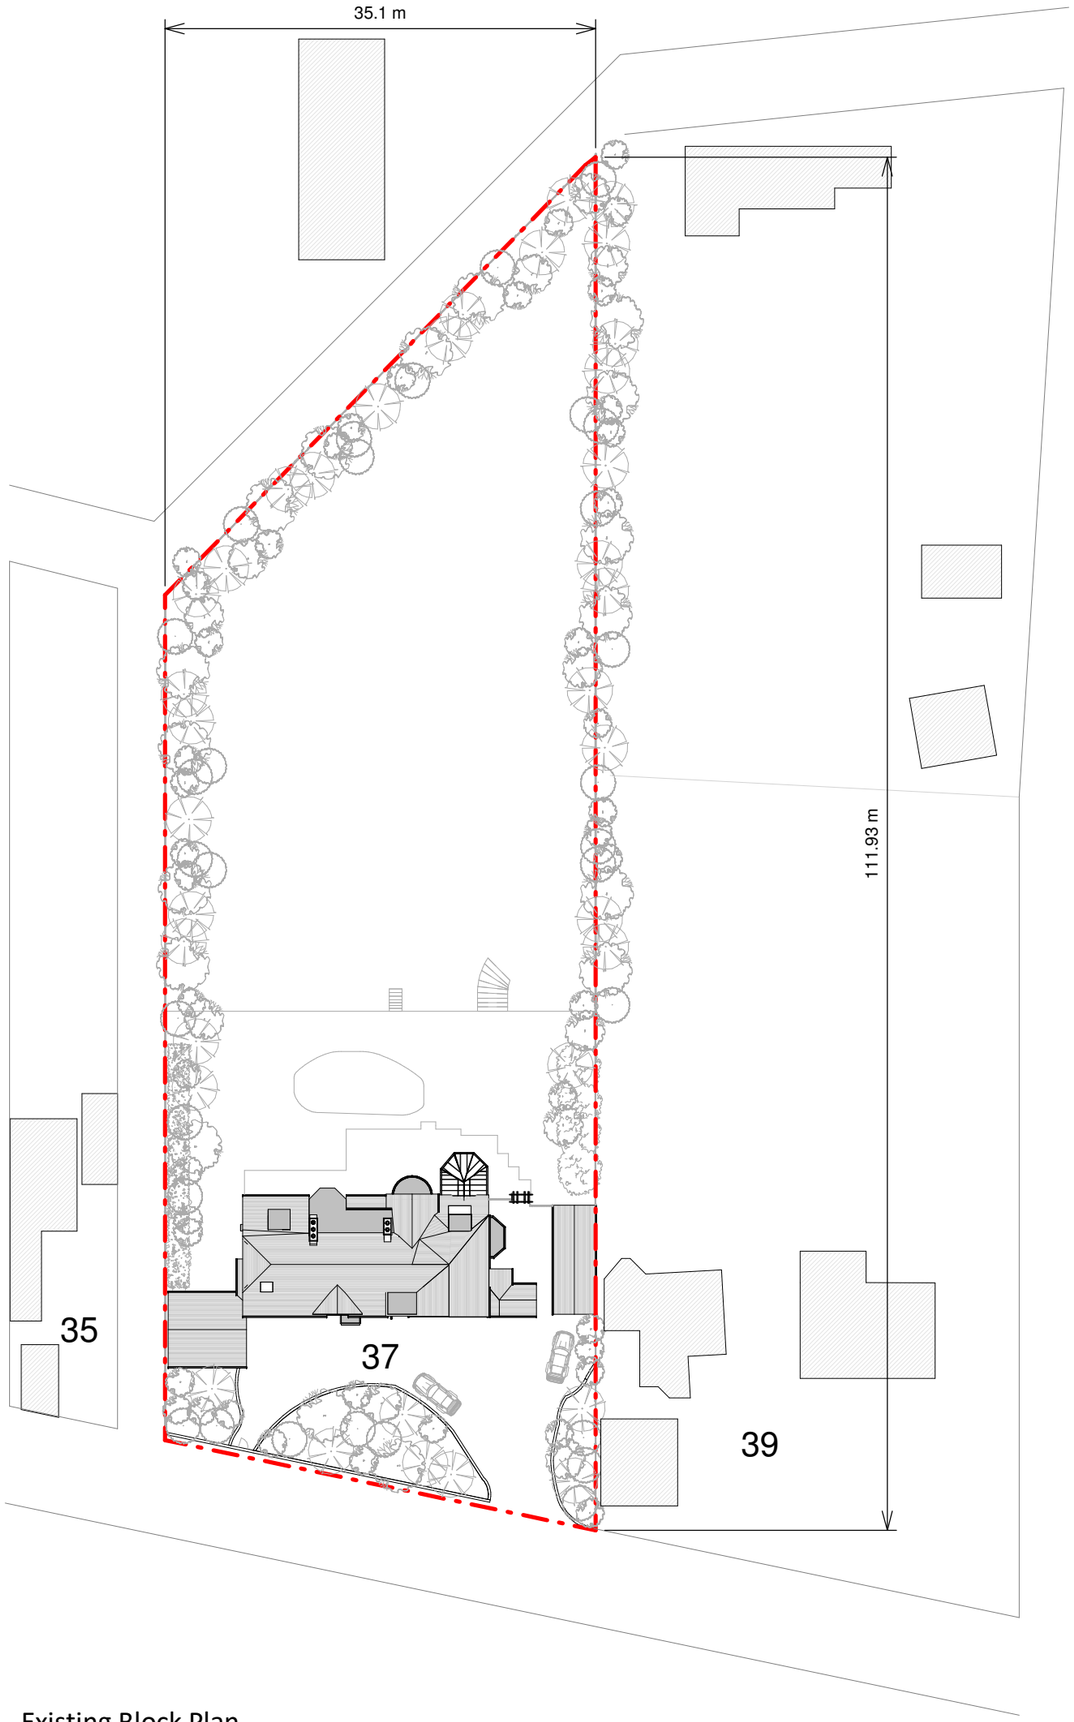

Proposed Block Plan

5 0 5 10 15 20 25

SCALE 1:500 m

RESI
Grow your home

CONTACT
www.resi.co.uk
hello@resi.co.uk

Copyright in the design and this drawing is the property of RESI. Reproduction in whole or in part is forbidden without written sanction of RESI. This drawing must be read in conjunction with all other relevant documentation and drawings.

RESI accepts no liability for any expense, loss or damage of whatsoever nature and however arising from any variation which has not been referred to them and their approval obtained.

Print out to actual scale. For planning purposes only. All dimensions to be cross checked on site prior to construction and ordering of products. Any discrepancies to be reported to RESI immediately.

NOTES

Revision

Rev	Notes	Date
A	Planning Issue	13/08/21

KEY

Neighboring context — Boundary line

JOB TITLE
Demolition of existing garage, proposed two storey side annex extension, floor plan redesign and all associated works at 37 Hazelwood Road

STATUS
Planning Drawings

DRAWING TITLE
Block Plans

CLIENT
Lorna Calder

SCALE	DRAWN
1 : 500 at A3	LI
DATE	**CHECKED**
August 2021	AK

DRAWING NO. B58166 - 02 - 3500 A