

PROPOSED DETAIL

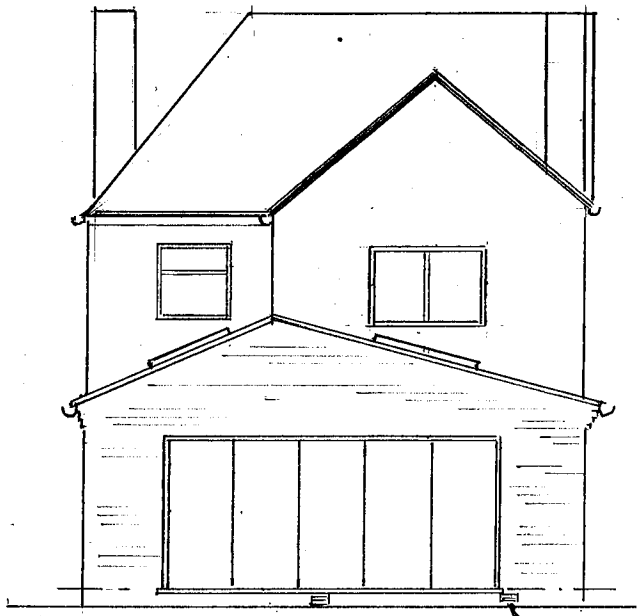


REAR

Air bricks & duct to the existing air bank

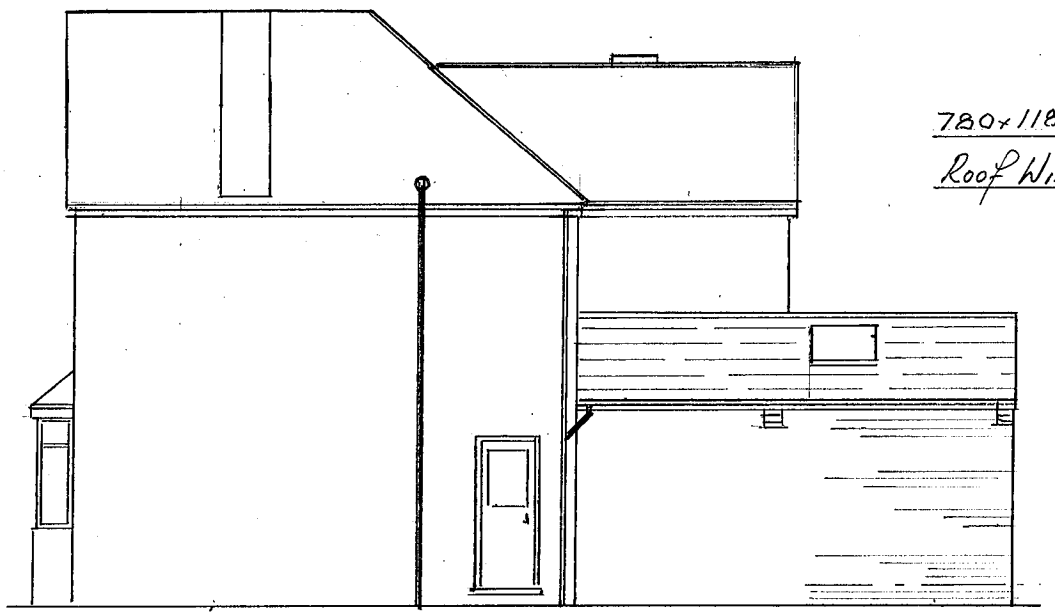


780 x 1180 & 1400 Roof Windows

SIDE

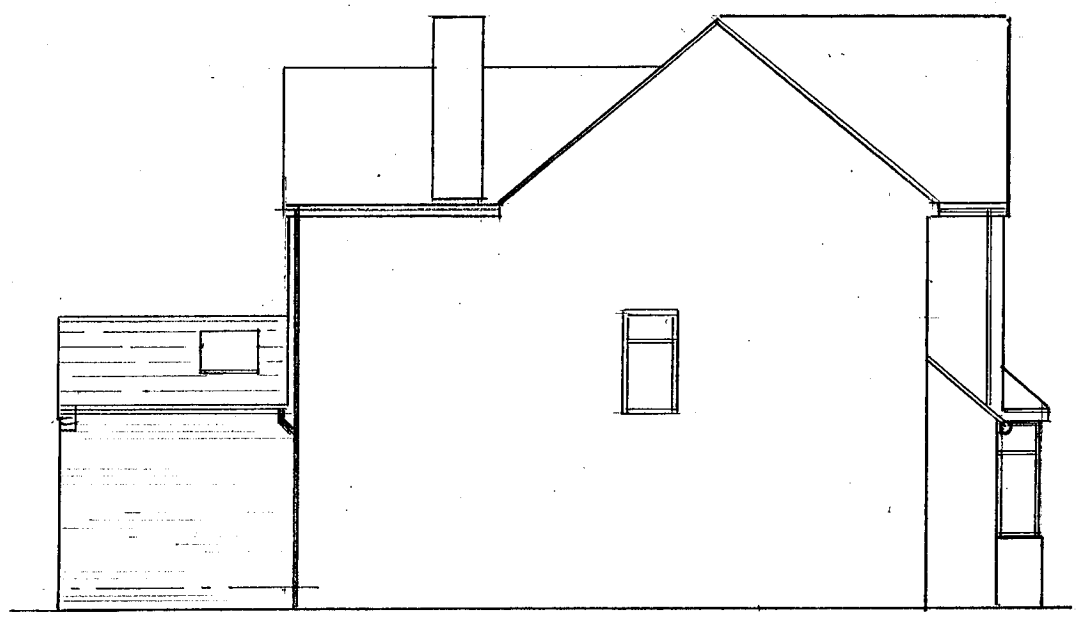

SIDE

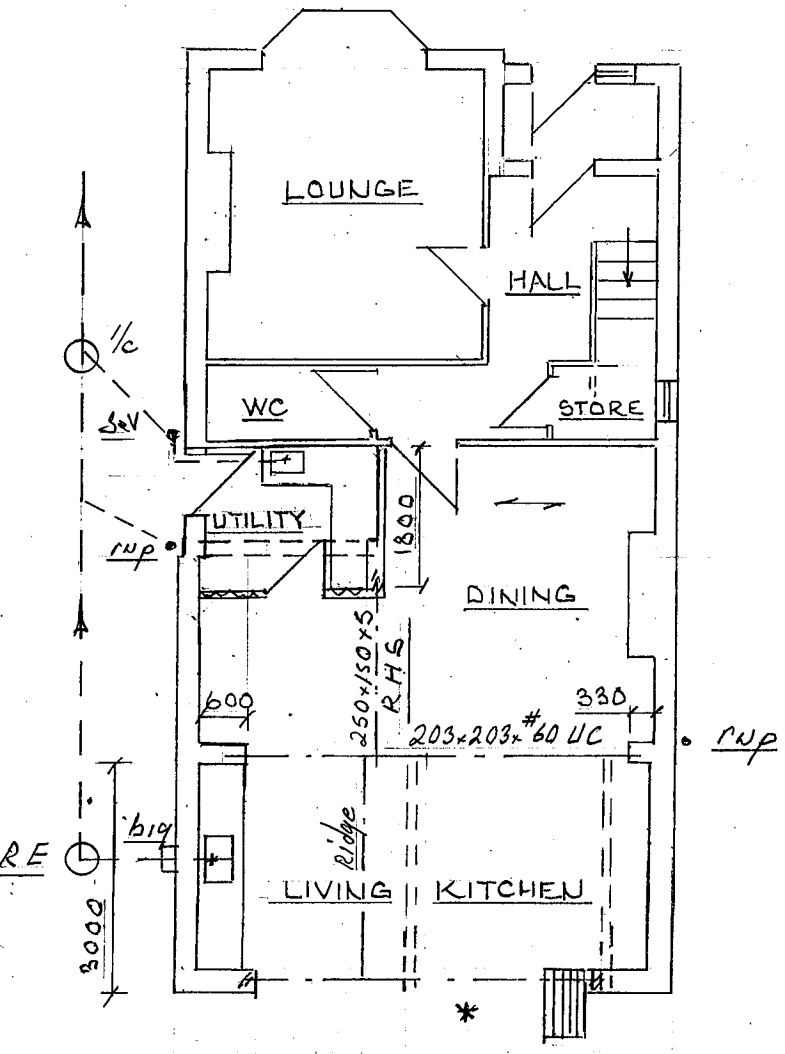

PLAN


*152x152x#37 UC with a 10mm toe plate to support the outer brick.

Philip C Anthony – Building Services Consultant 40 Uttoxeter Road, Mickleover, Derby. DE3 9GE
Tel. 01332 513539 mobile. 078701 48111 email phil48472@gmail.com


Project: *Proposed Building work for Mr & Mrs Calladine at 130 High St Loscoe Derbys DE75 7LG*

Scale: 1:100 at A3 ***Drawing No. 1607-21/ sheet 1 of 2 Rev 0***


EXISTING DETAIL

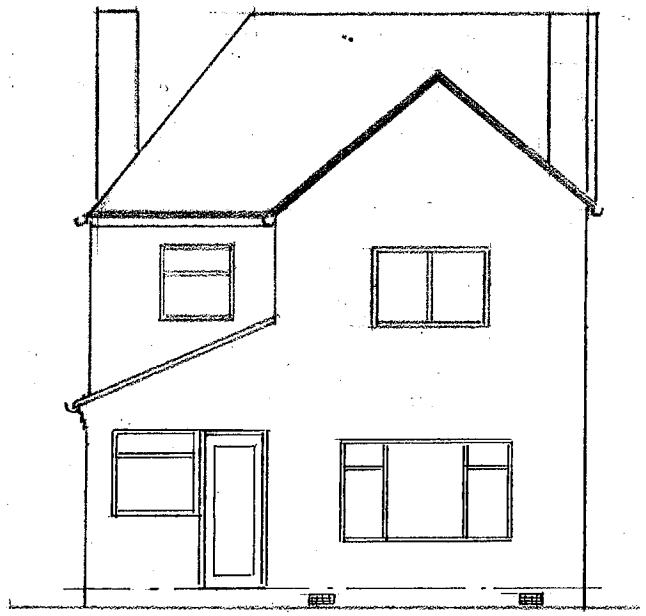


REAR

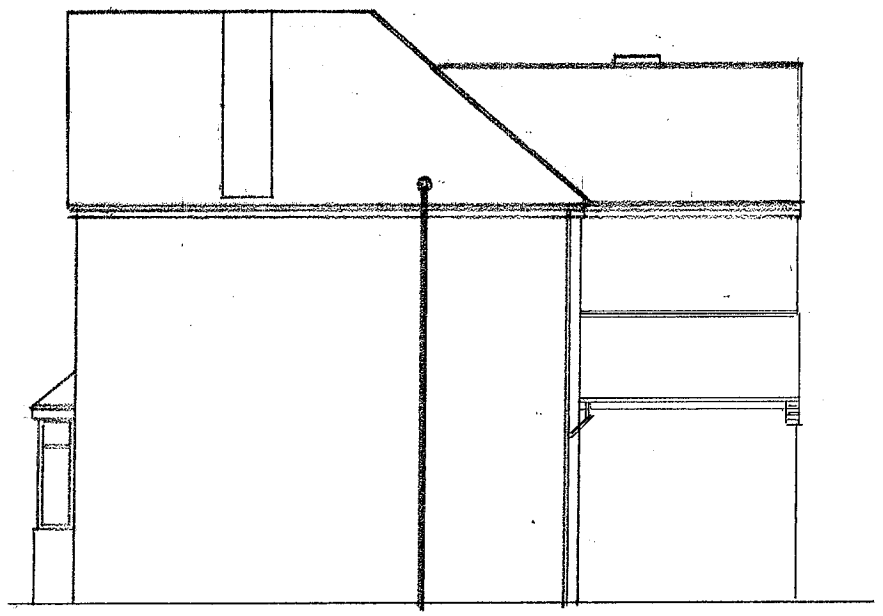

SIDE

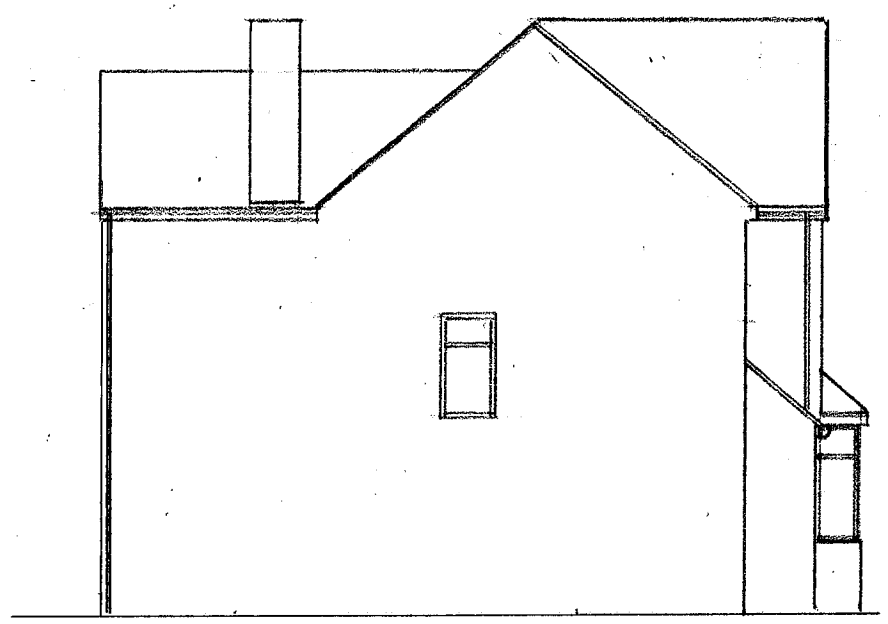

SIDE

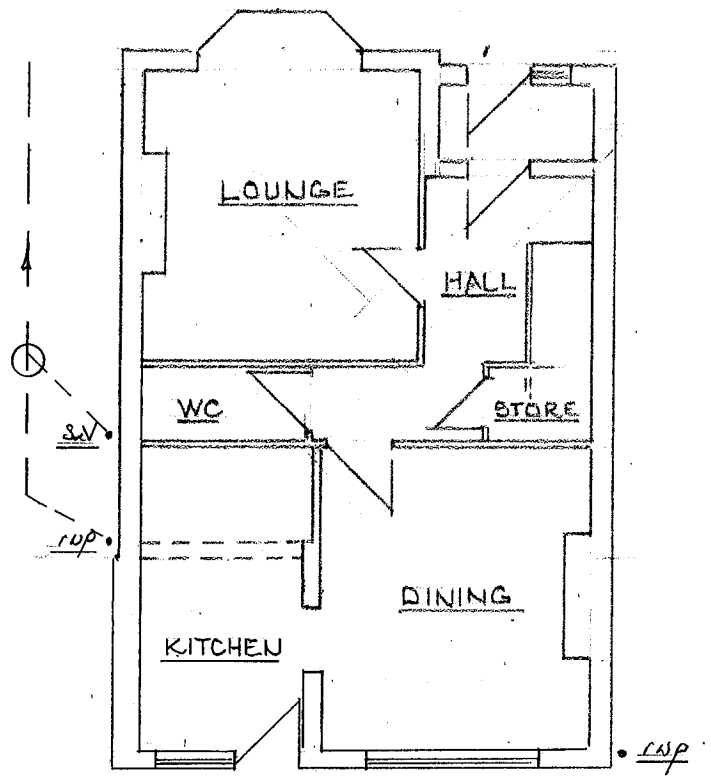

PLAN

Philip C Anthony – Building Services Consultant 40 Uttoxeter Road, Mickleover, Derby. DE3 9GE
Tel. 01332 513539 mobile. 078701 48111 email phil48472@gmail.com

Project: *Proposed Building work for Mr & Mrs Calladine at 130 High St Loscoe Derbys DE75 7LG*

Scale: 1:100 at A3 ***Drawing No. 1607-21/ sheet 2 of 2 Rev 0***