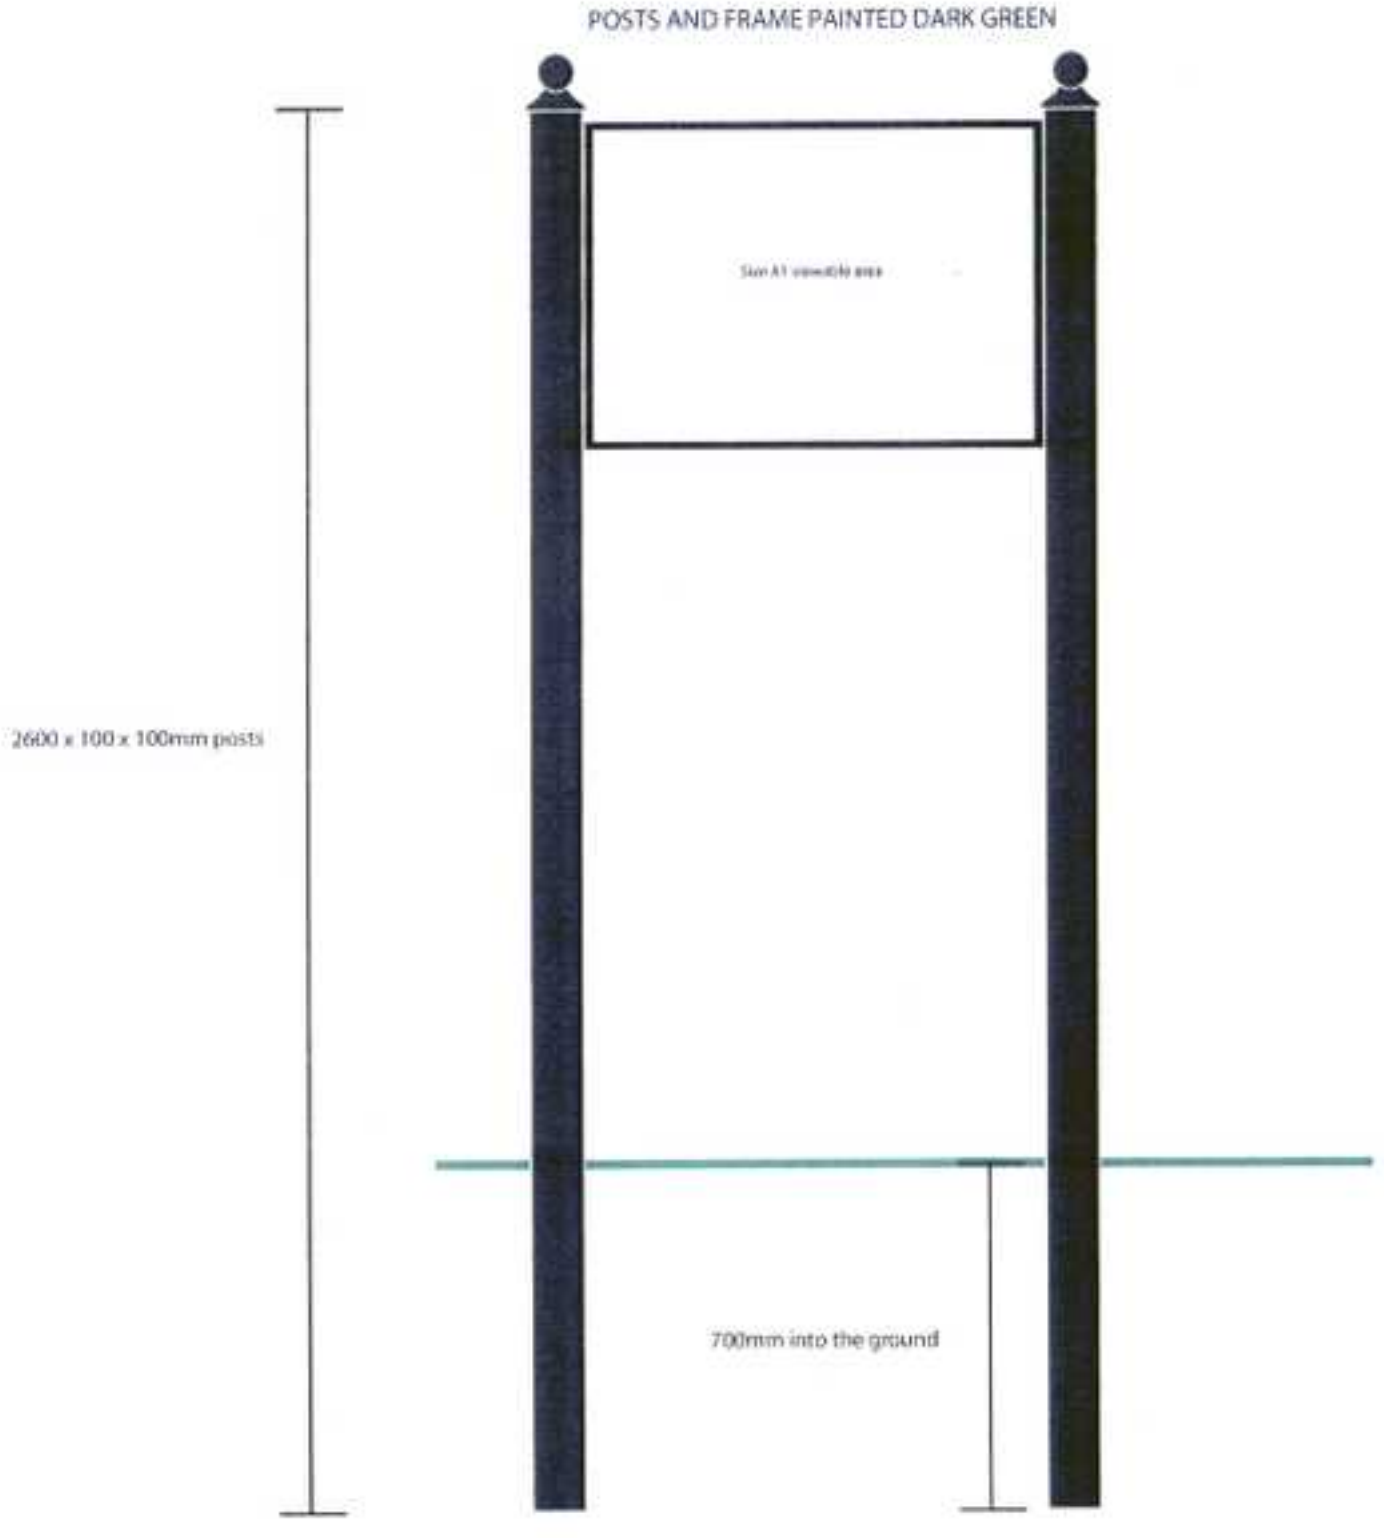
POSTS AND FRAME PAINTED DARK GREEN
2600 x 100 x 100mm posts
700mm into the ground