Notes :




Ordnance Survey, (c) Crown Copyright 2021. All rights reserved. Licence number 100022432

LOCATION PLAN

Scale 1:1250 at A3

N

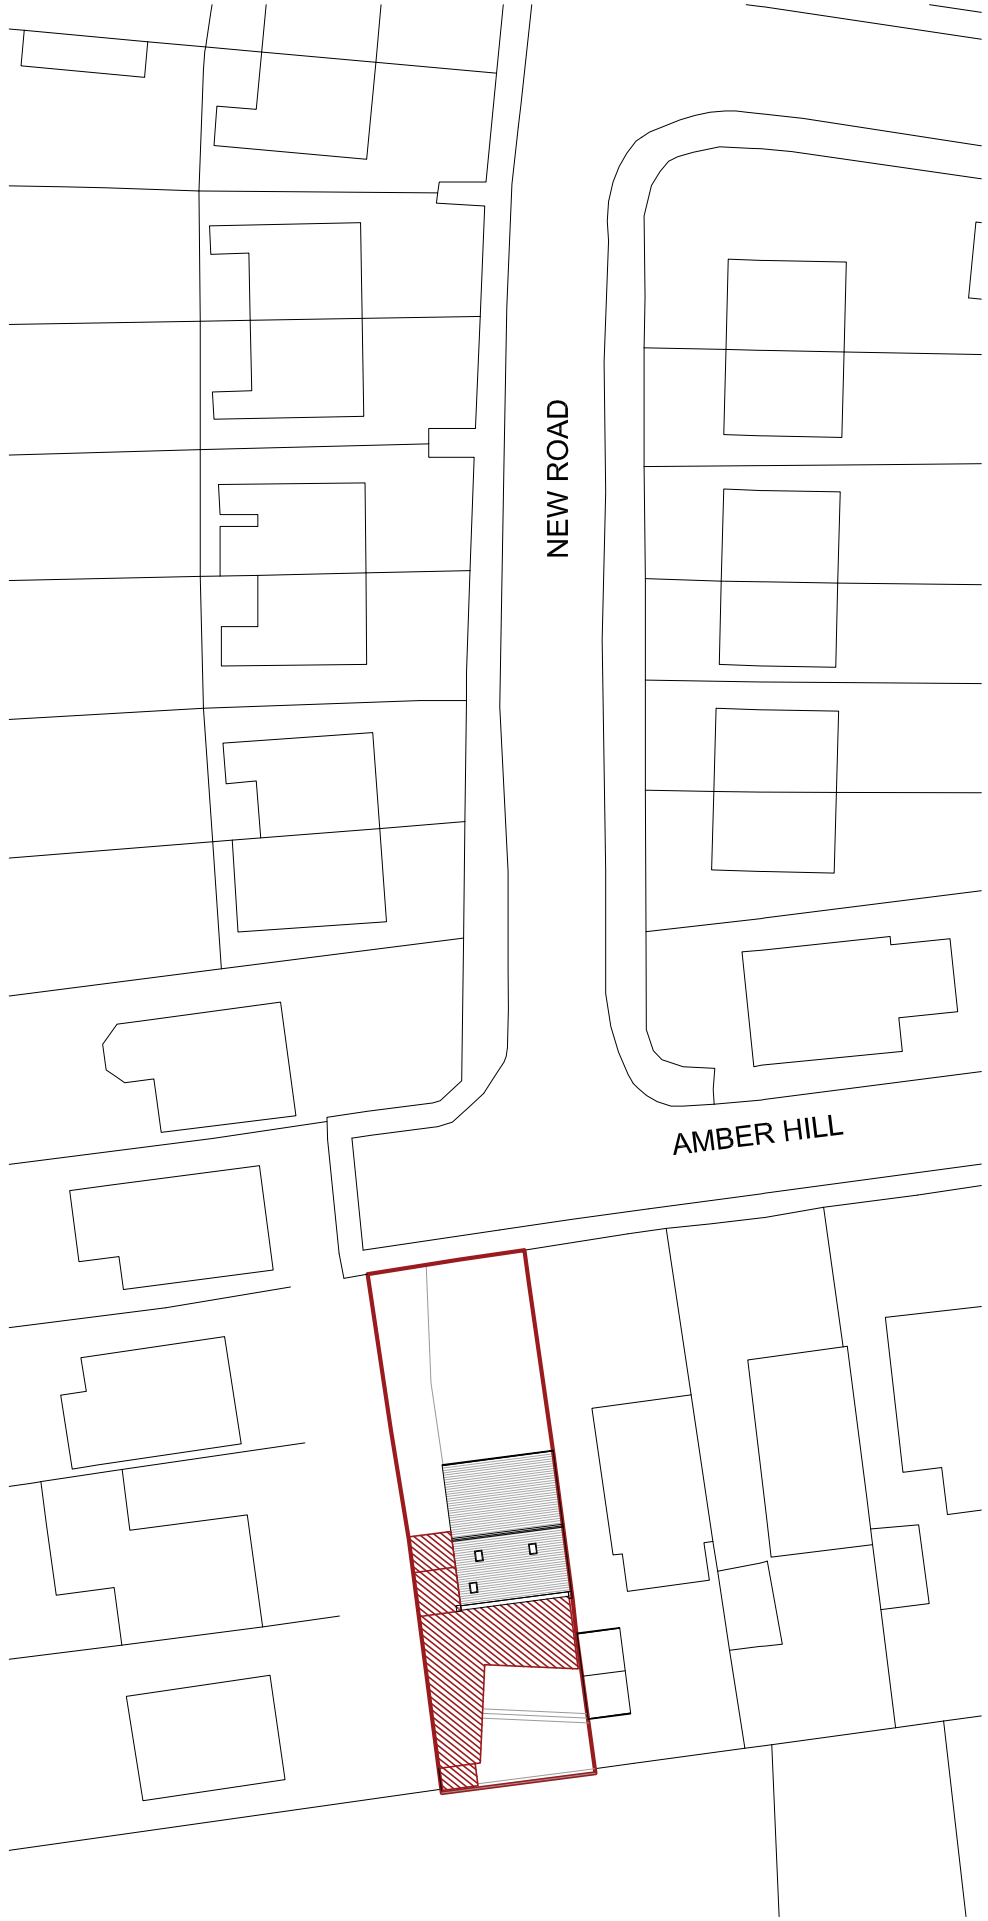

Ordnance Survey, (c) Crown Copyright 2021. All rights reserved. Licence number 100022432

BLOCK PLAN

Scale 1:500 at A3

N

Rev	Date	Drawn	Eng	Amendment
A	—	TOB	TOB	Planning application

AVA HUNT & PETER ECOB

6 AMBER HILL
CRICH
DERBYSHIRE

LOCATION & BLOCK PLANS

Drawn	TOB	Checked	TOB
Scales	As noted at A3		
Drawing No	2021/04-P01	Rev	A

TRISTAN O'BOYLE
BUILDING DESIGN CONSULTANCY
tristanmoboyle@gmail.com