
Notes :

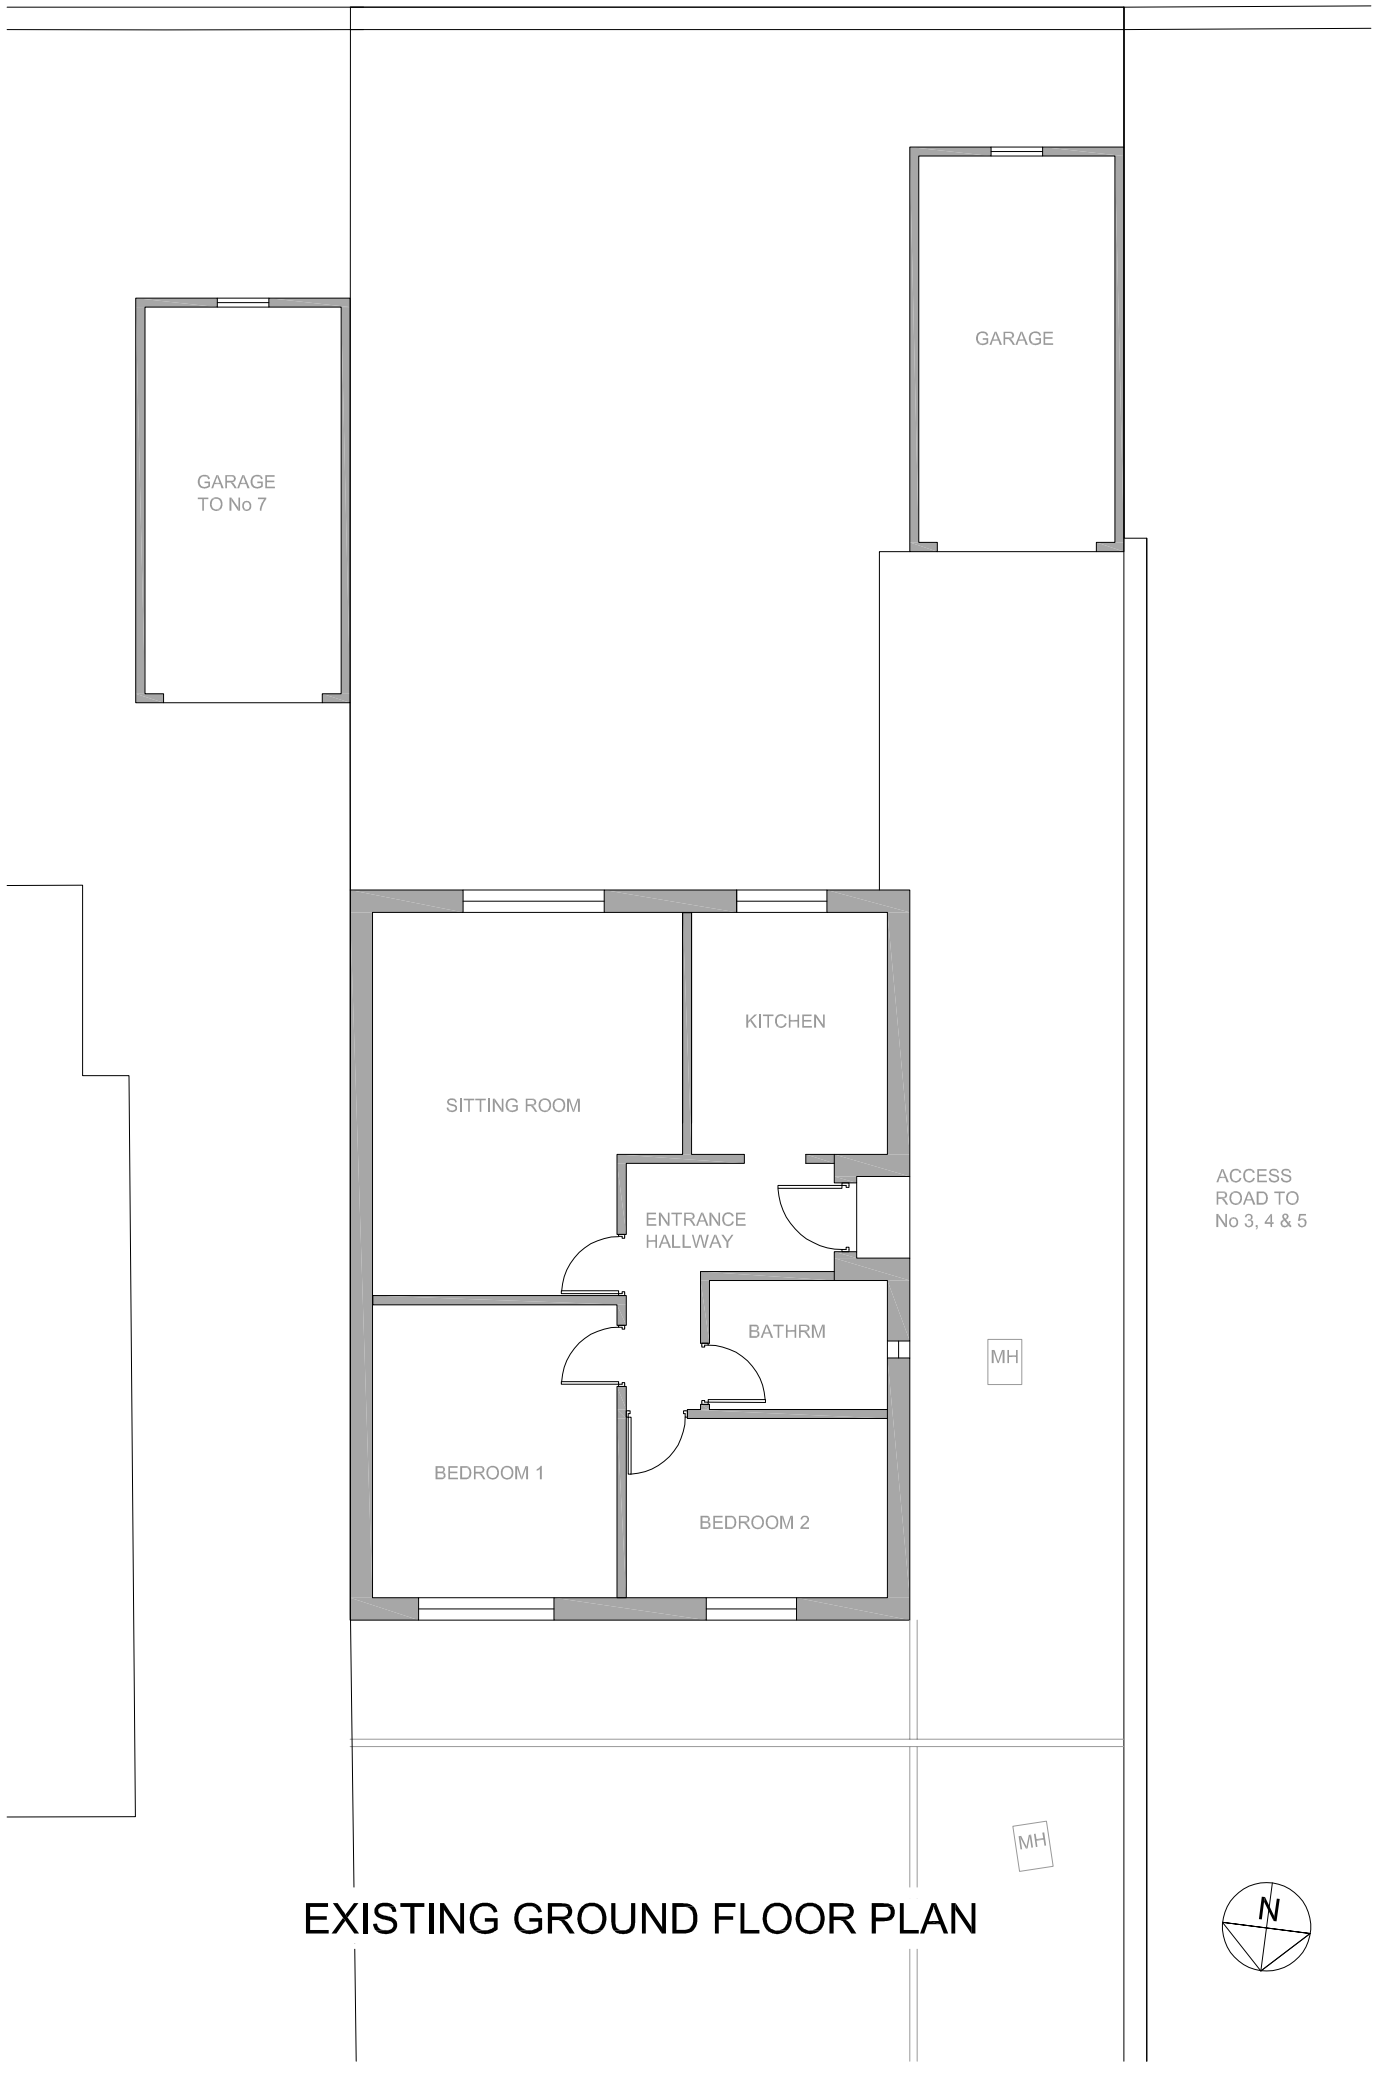


EXISTING GROUND FLOOR PLAN

ACCESS
ROAD TO
No 3, 4 & 5



EXISTING SOUTH ELEVATION

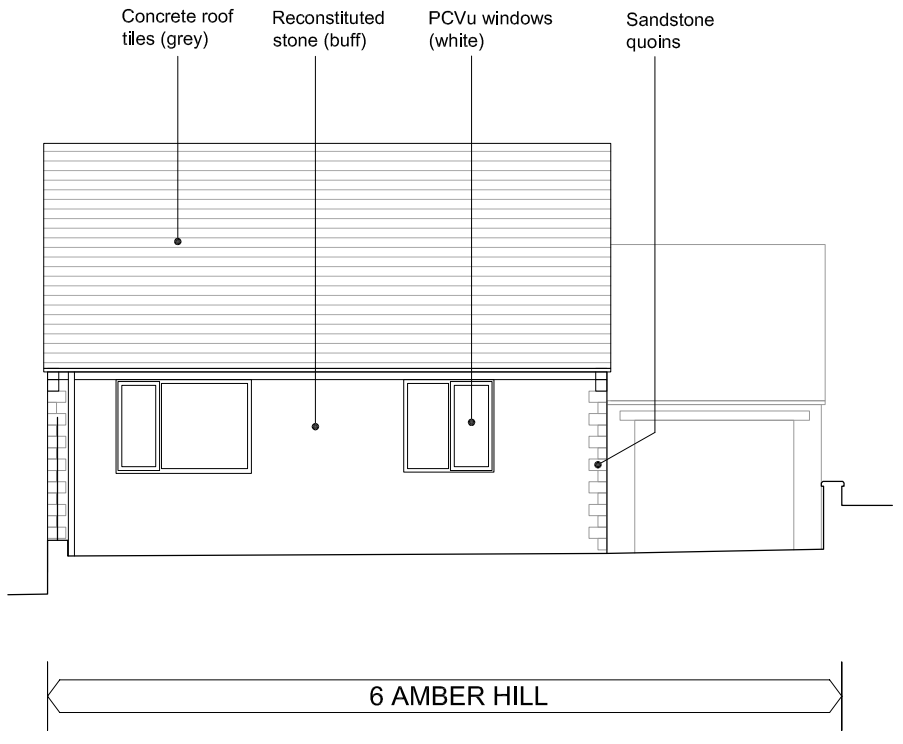

EXISTING NORTH ELEVATION

Rev	Date	Drawn	Eng	Amendment
A	—	TOB	TOB	Planning application

AVA HUNT & PETER ECOB

6 AMBER HILL
CRICH
DERBYSHIRE

EXISTING PLANS &
ELEVATIONS - SHEET 1

Drawn TOB	Checked TOB
Scales 1:100 at A3	
Drawing No	Rev
2021/04-P02	A

TRISTAN O'BOYLE
BUILDING DESIGN CONSULTANCY
tristanmoboyle@gmail.com