
Notes :

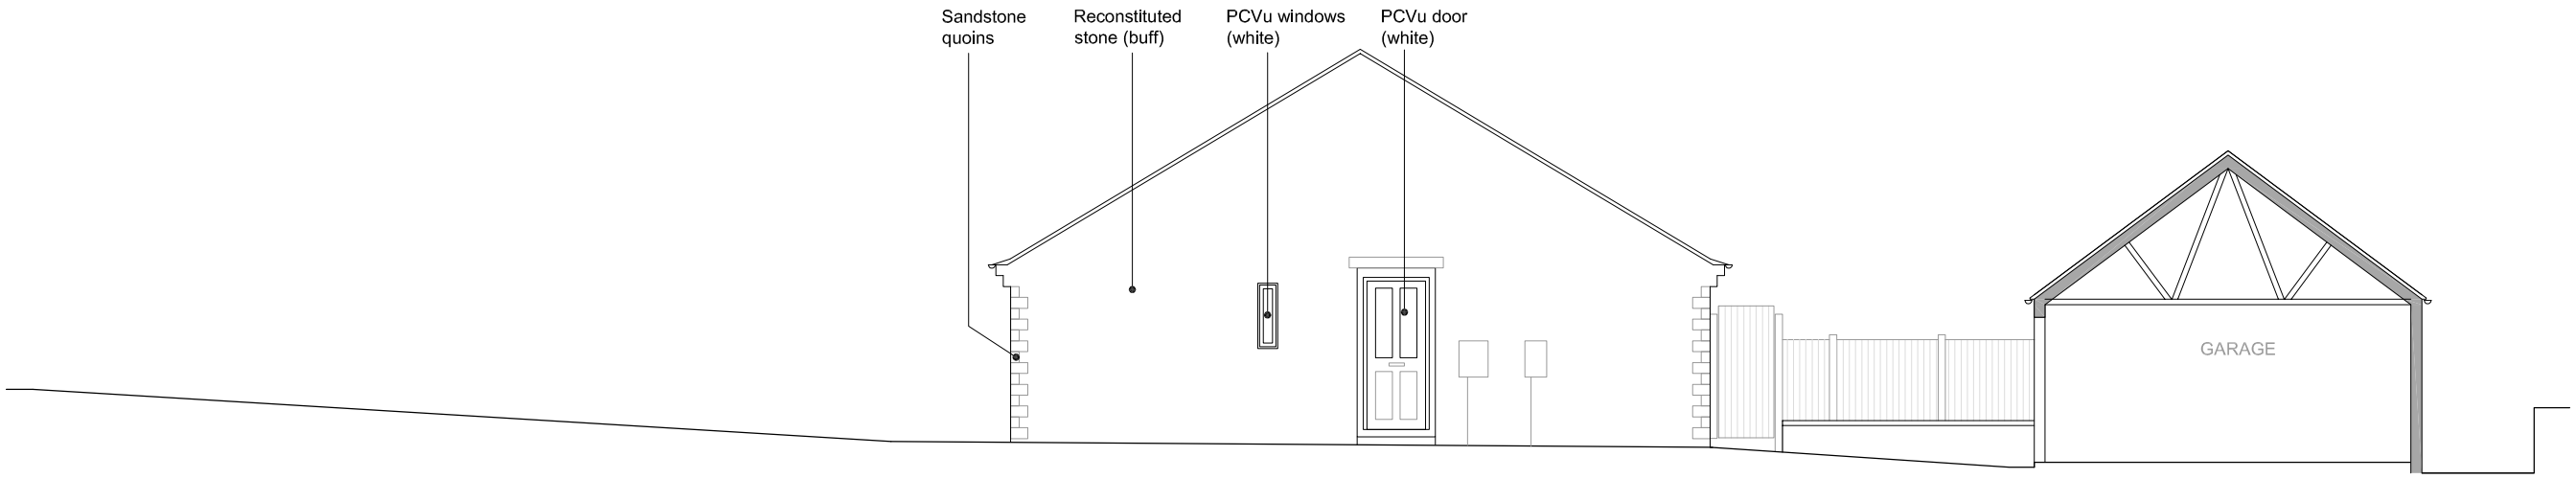


6 AMBER HILL

EXISTING WEST ELEVATION (1)



6 AMBER HILL

EXISTING WEST ELEVATION (2)

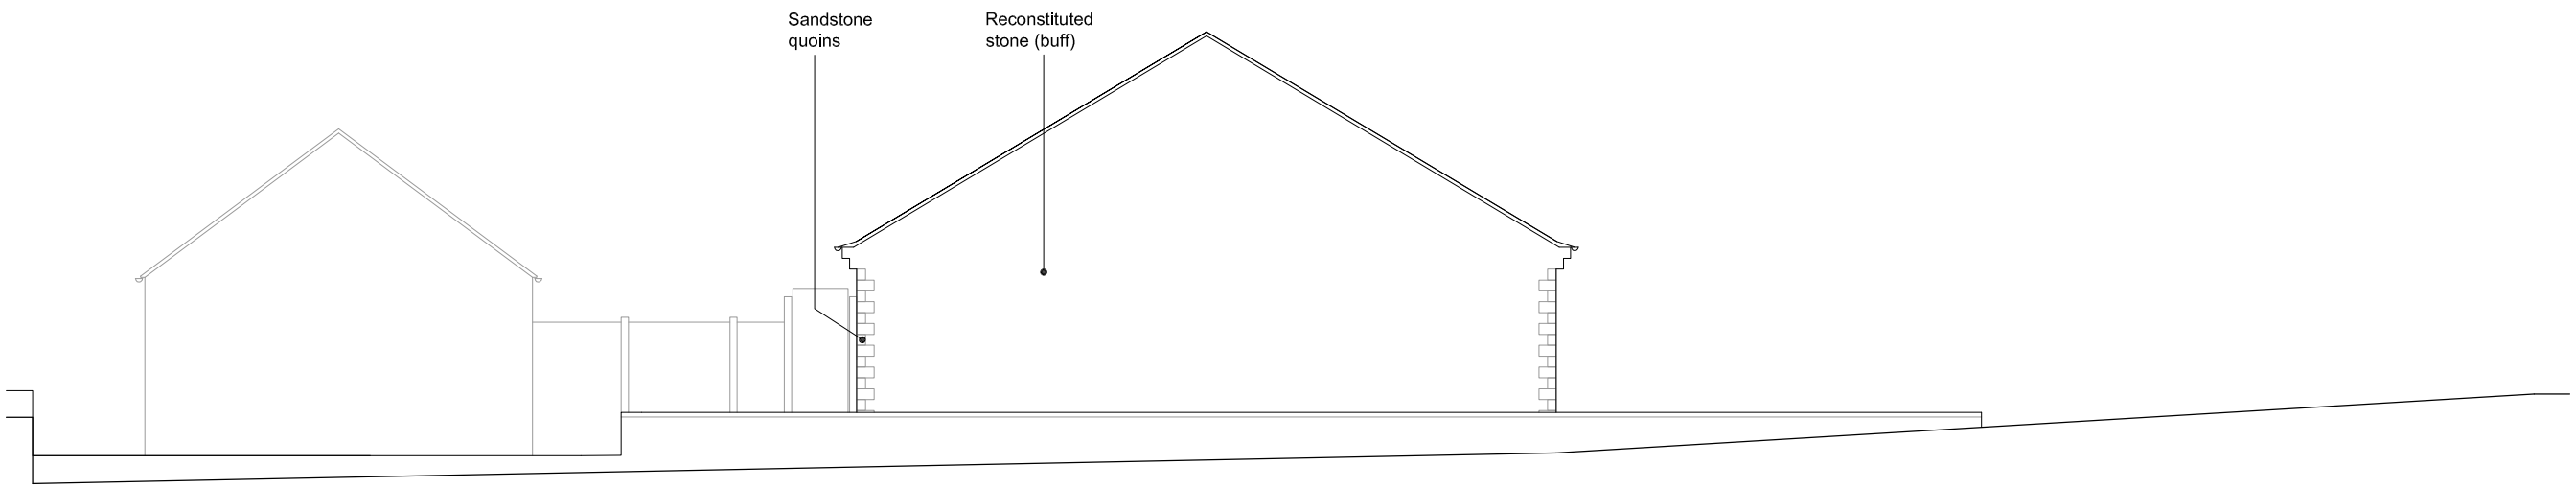

6 AMBER HILL

EXISTING EAST ELEVATION

Rev	Date	Drawn	Eng	Amendment
A	——	TOB	TOB	Planning application

AVA HUNT & PETER ECOB

6 AMBER HILL
CRICH
DERBYSHIRE

EXISTING PLANS & ELEVATIONS - SHEET 2

Drawn TOB	Checked TOB
Scales 1:100 at A3	
Drawing No	Rev
2021/04-P03	A

TRISTAN O'BOYLE
BUILDING DESIGN CONSULTANCY
tristanmoboyle@gmail.com