
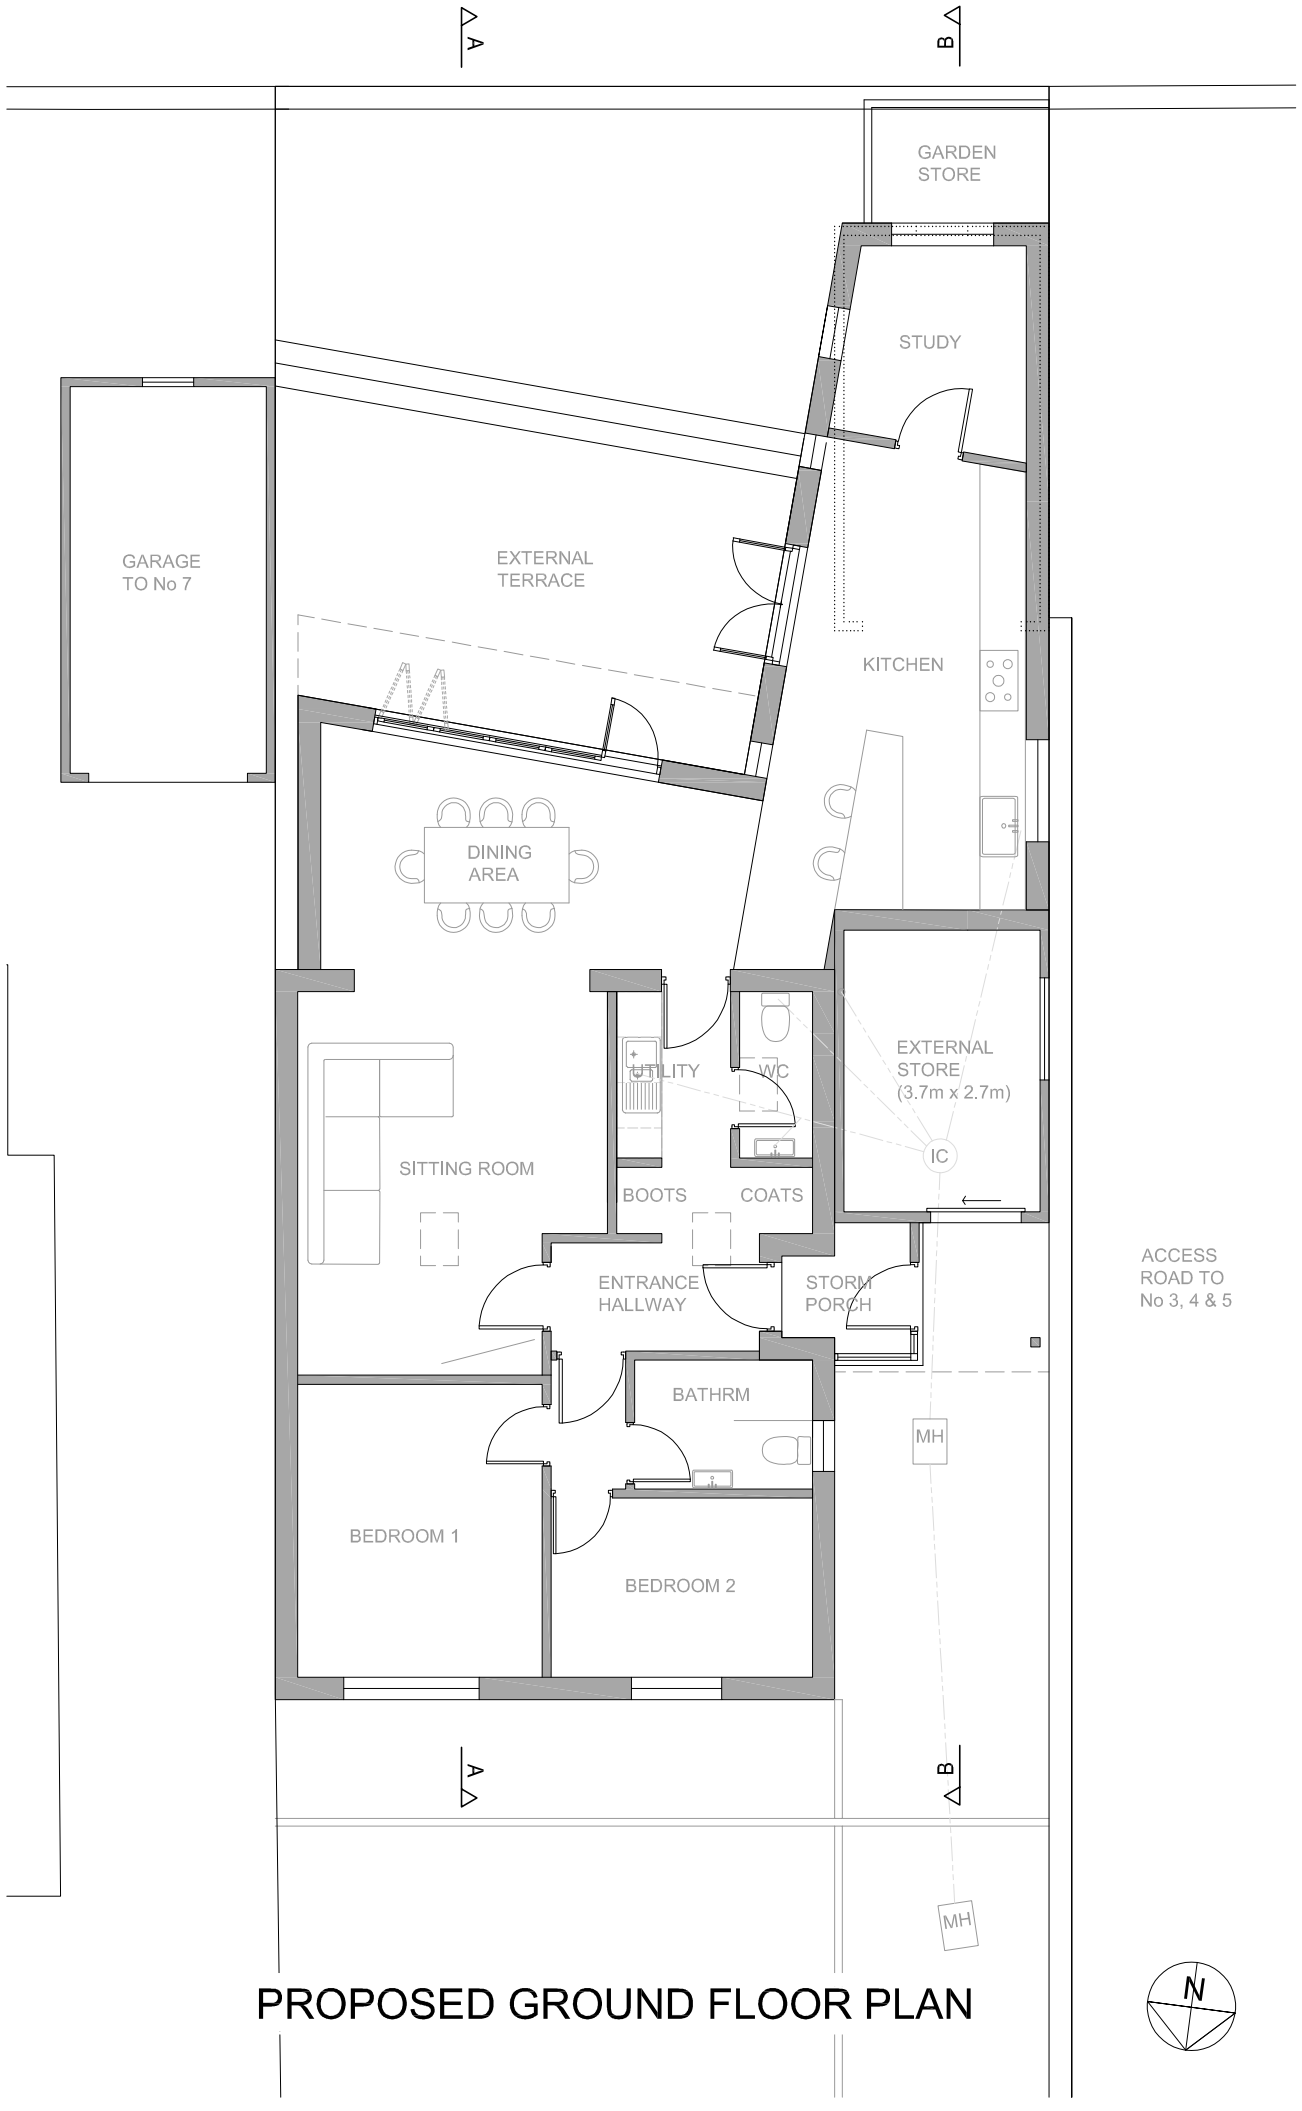



ACCESS ROAD TO No 3, 4 & 5

PROPOSED GROUND FLOOR PLAN

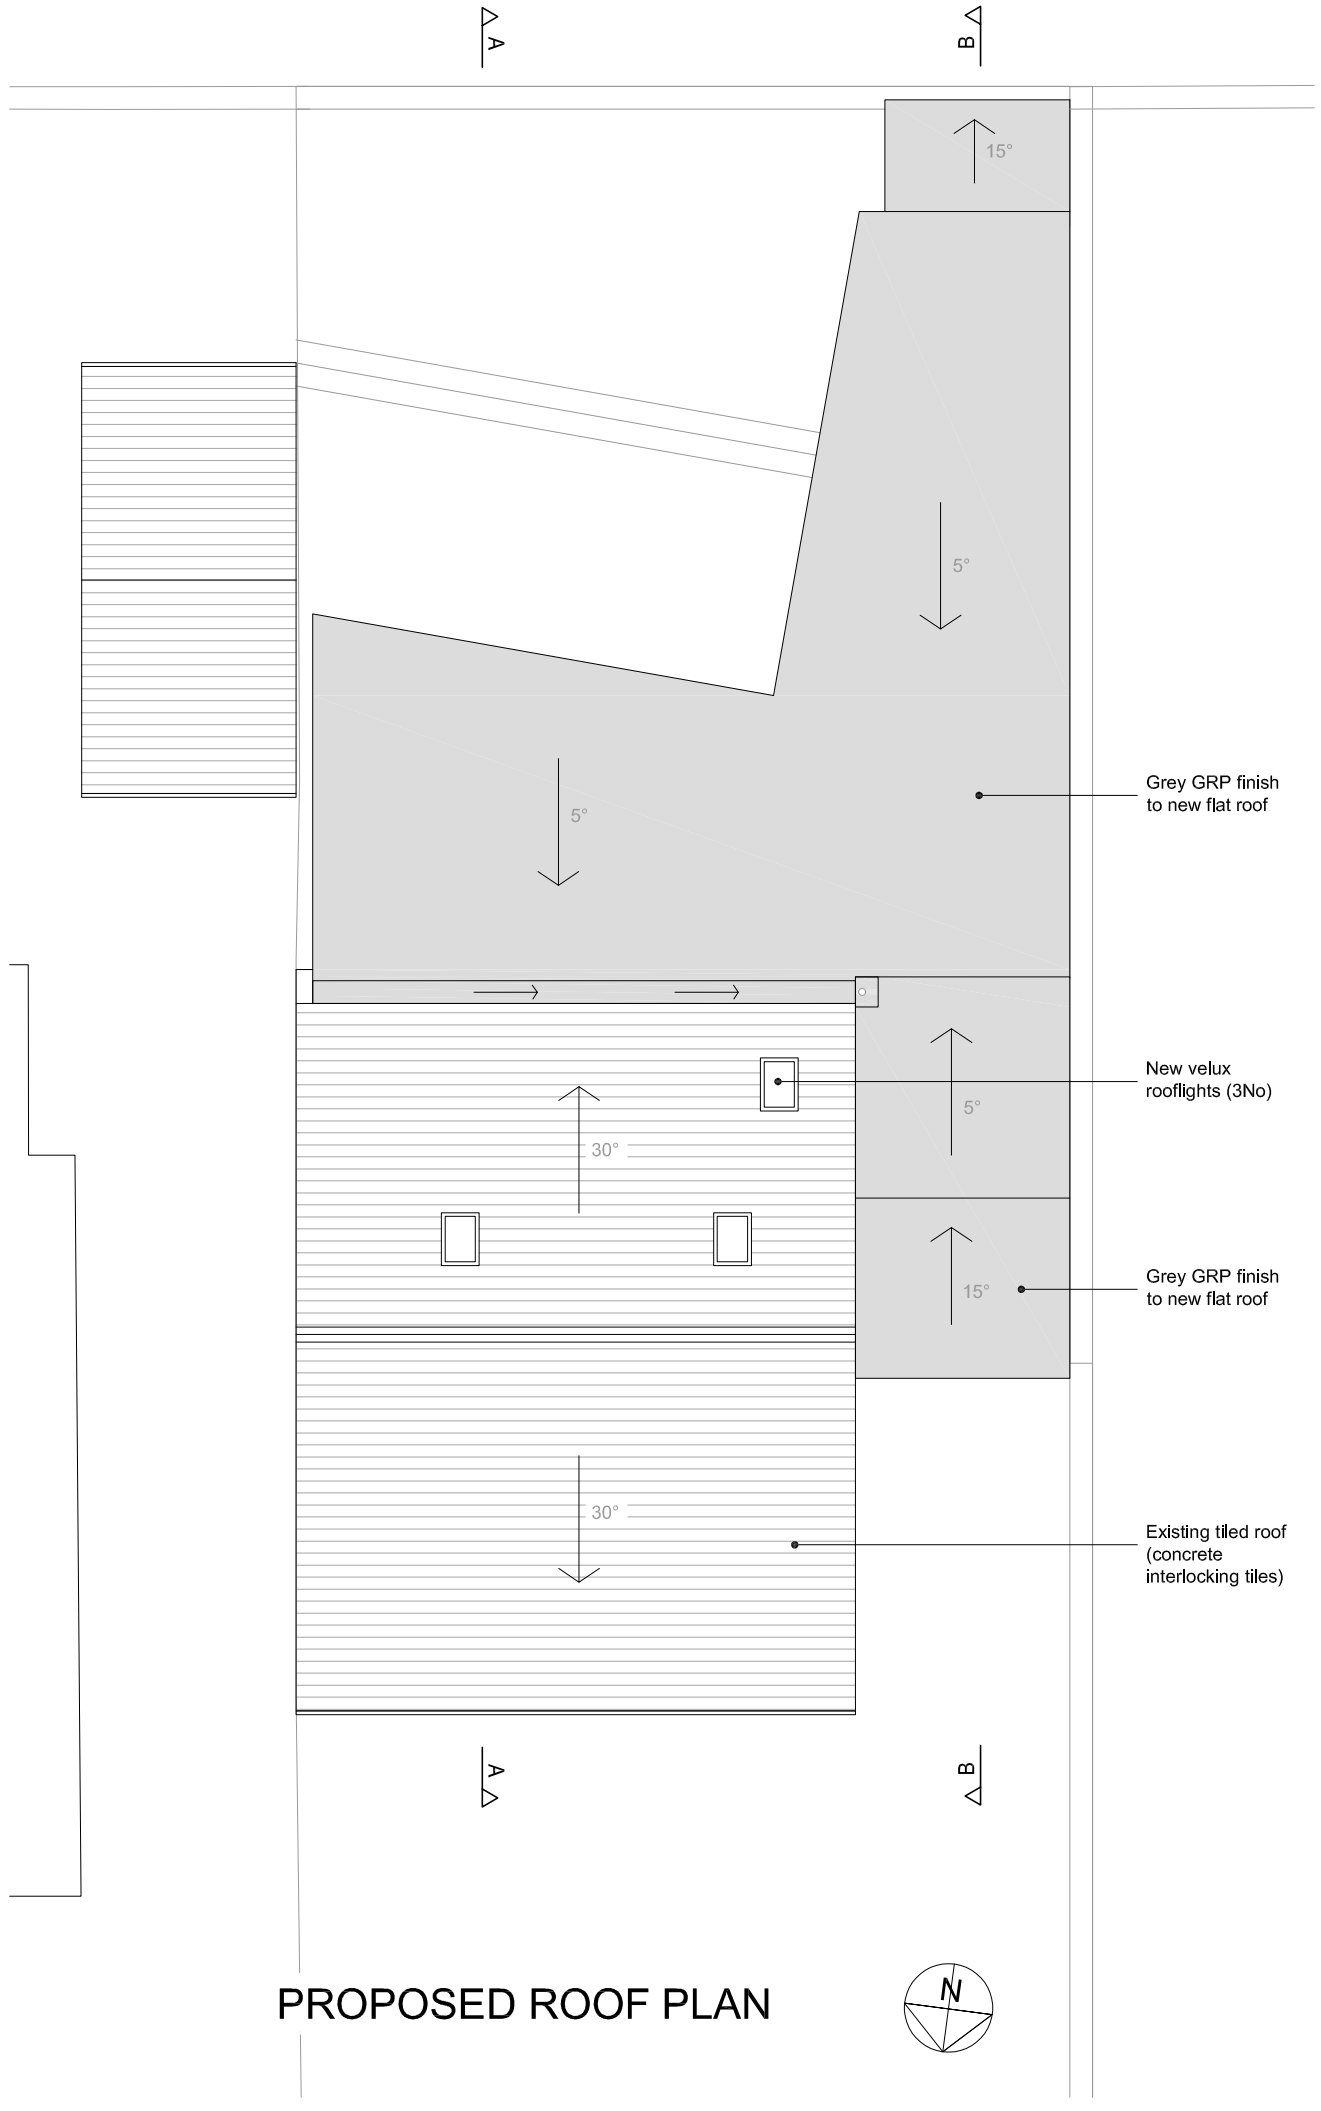


PROPOSED ROOF PLAN

Notes :

SITE AREA - 360m²

PROPOSED BUILDING FOOTPRINT - 140m²

| Rev | Date | Drawn | Eng | Amendment |
|---|---|---|---|---|
| A | — | TOB | TOB | Planning application |

AVA HUNT & PETER ECOB

6 AMBER HILL
CRICH
DERBYSHIRE

PROPOSED PLANS

| | |
|---|---|
| Drawn TOB | Checked TOB |
| Scales 1:100 at A3 | |
| Drawing No | Rev |
| 2021/04-P04 | A |

TRISTAN O'BOYLE
BUILDING DESIGN CONSULTANCY
tristanmoboyle@gmail.com