


Notes :

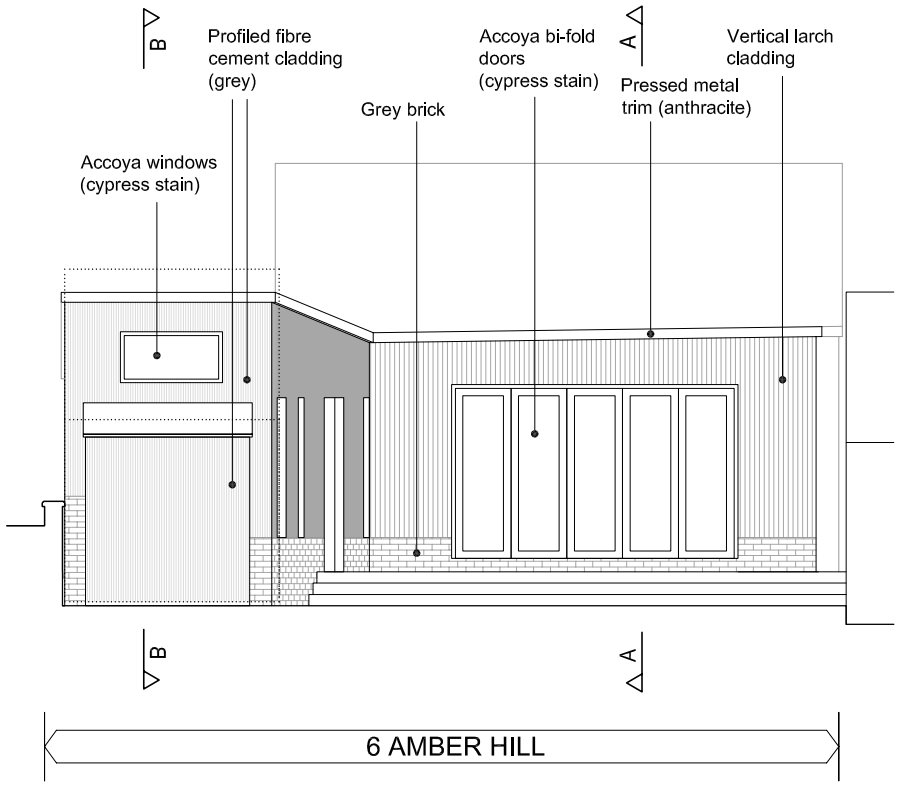


PROPOSED SOUTH ELEVATION

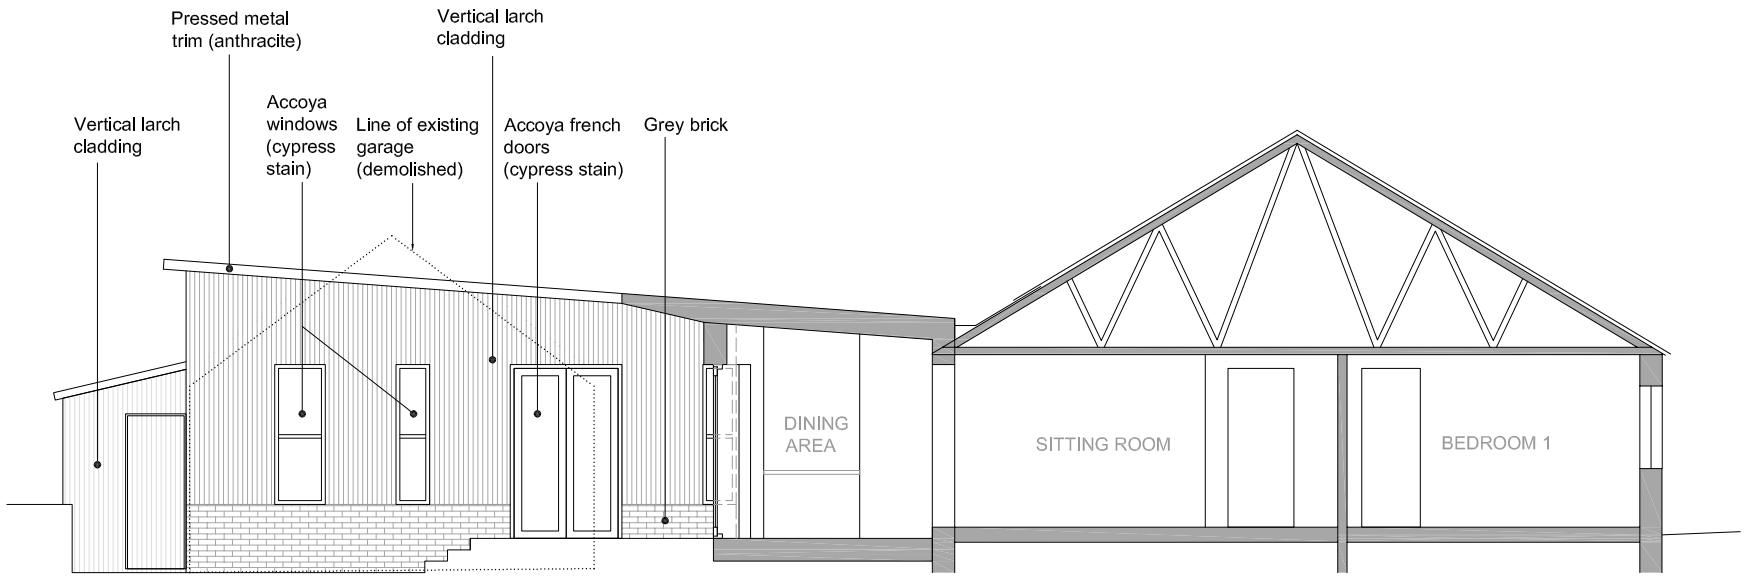

SECTION A-A

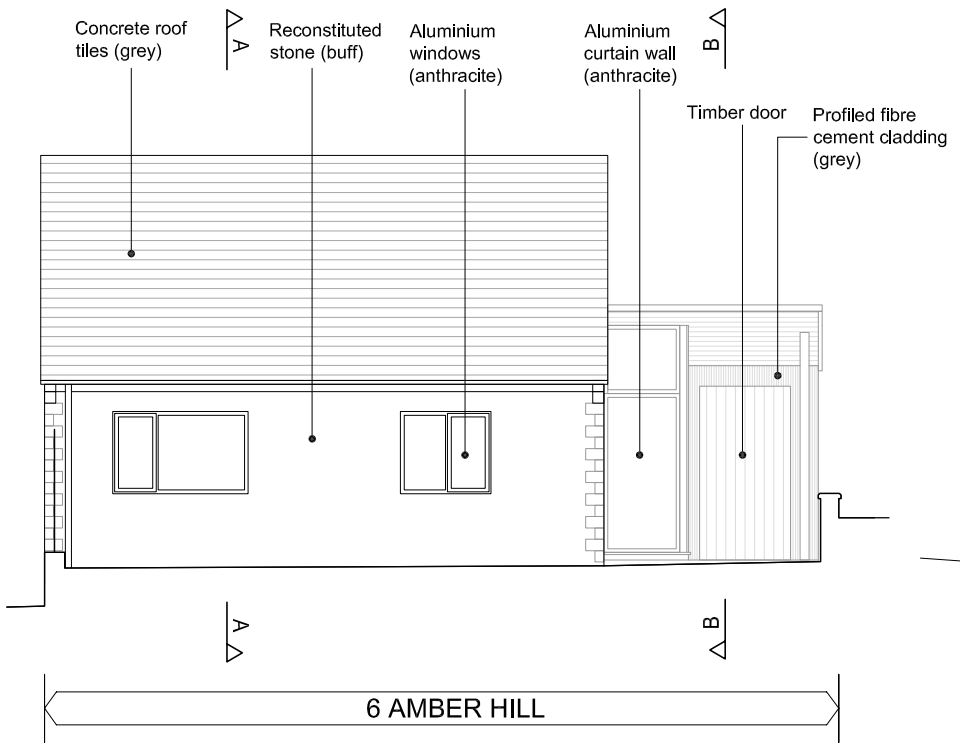

PROPOSED NORTH ELEVATION

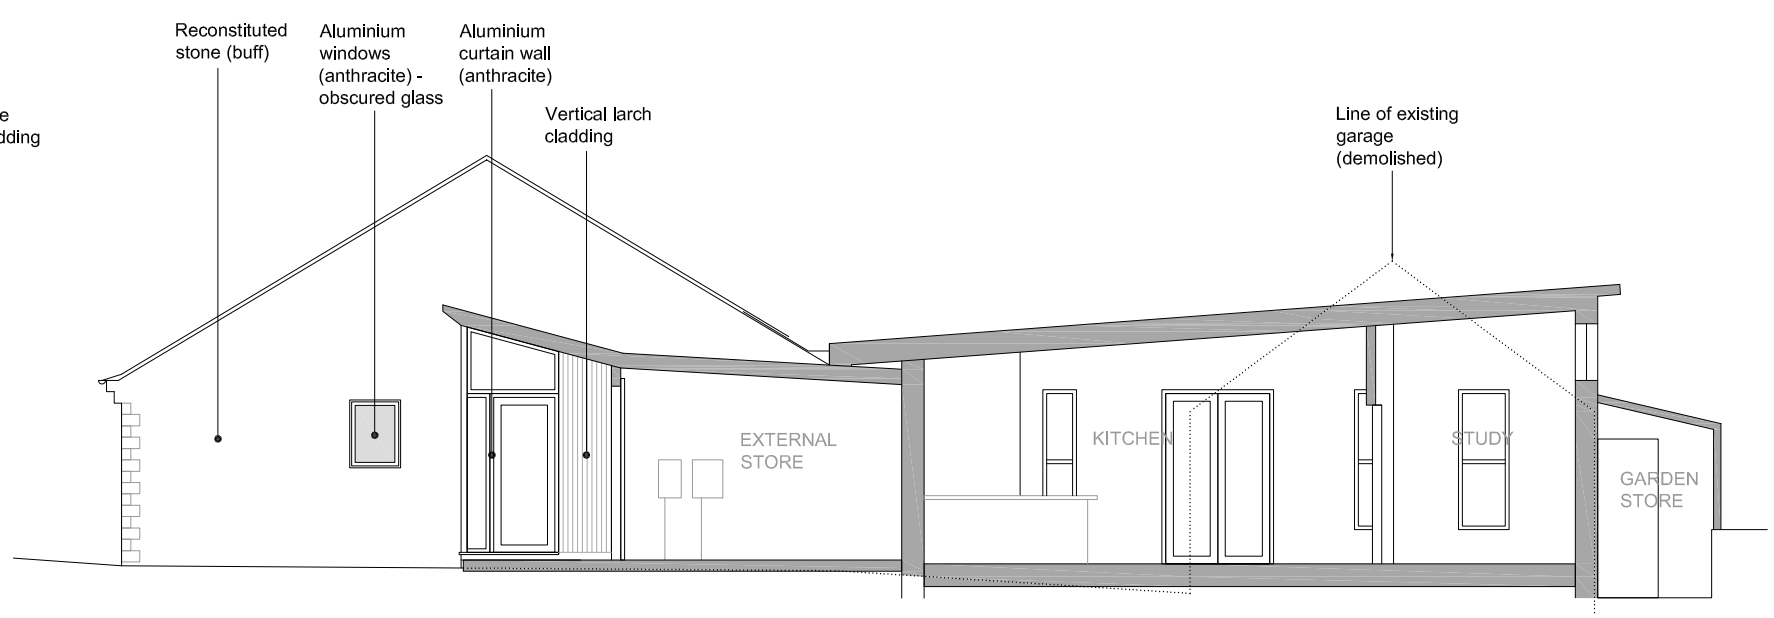

SECTION B-B

Rev	Date	Drawn	Eng	Amendment
A	—	TOB	TOB	Planning application

AVA HUNT & PETER ECOB

6 AMBER HILL
CRICH
DERBYSHIRE

PROPOSED ELEVATIONS & SECTIONS - SHEET 1

Drawn TOB	Checked TOB
Scales 1:100 at A3	
Drawing No 2021/04-P05	Rev A

TRISTAN O'BOYLE
BUILDING DESIGN CONSULTANCY
tristanmoboyle@gmail.com