

Notes :

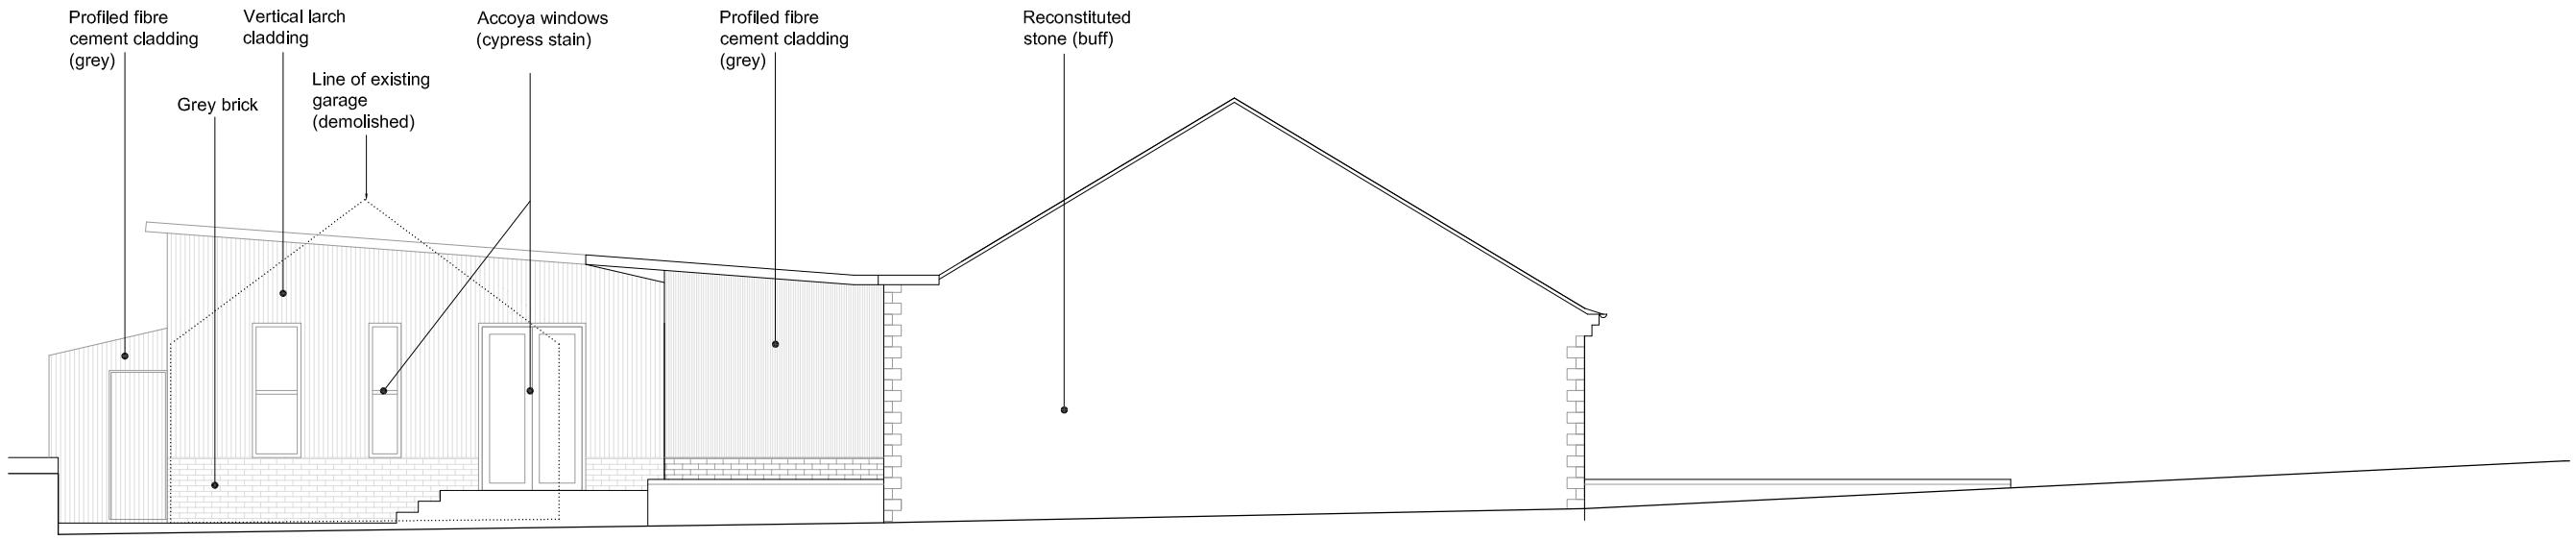

6 AMBER HILL

PROPOSED EAST ELEVATION

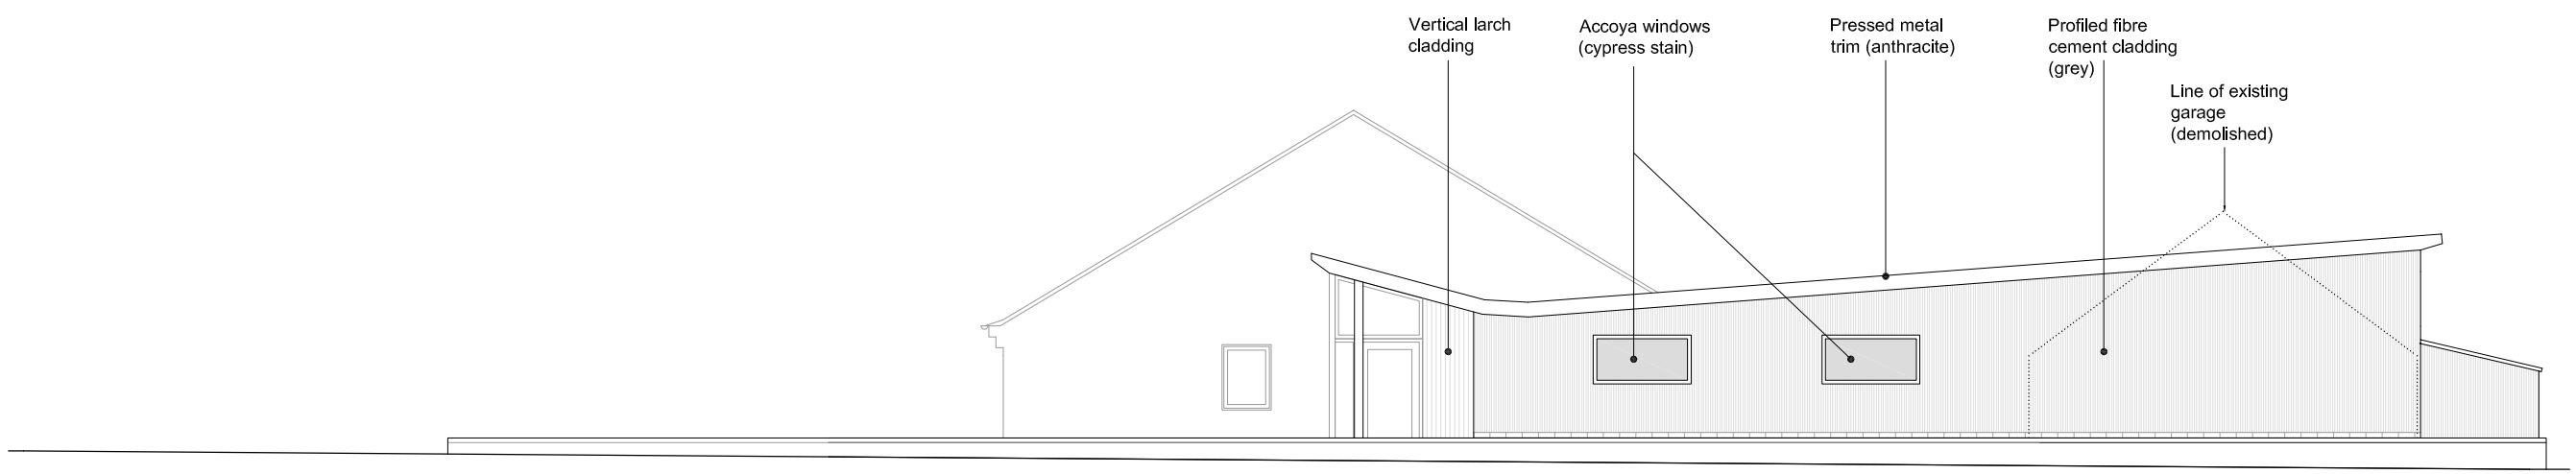

6 AMBER HILL

PROPOSED WEST ELEVATION

Rev	Date	Drawn	Eng	
A	—	TOB	TOB	Planning application

AVA HUNT & PETER ECOB

6 AMBER HILL
CRICH
DERBYSHIRE

PROPOSED ELEVATIONS & SECTIONS - SHEET 2

Drawn TOB	Checked TOB
Scales 1:100 at A3	
Drawing No	Rev
2021/04-P06	A

TRISTAN O'BOYLE
BUILDING DESIGN CONSULTANCY
tristanmoboyle@gmail.com