Notes :

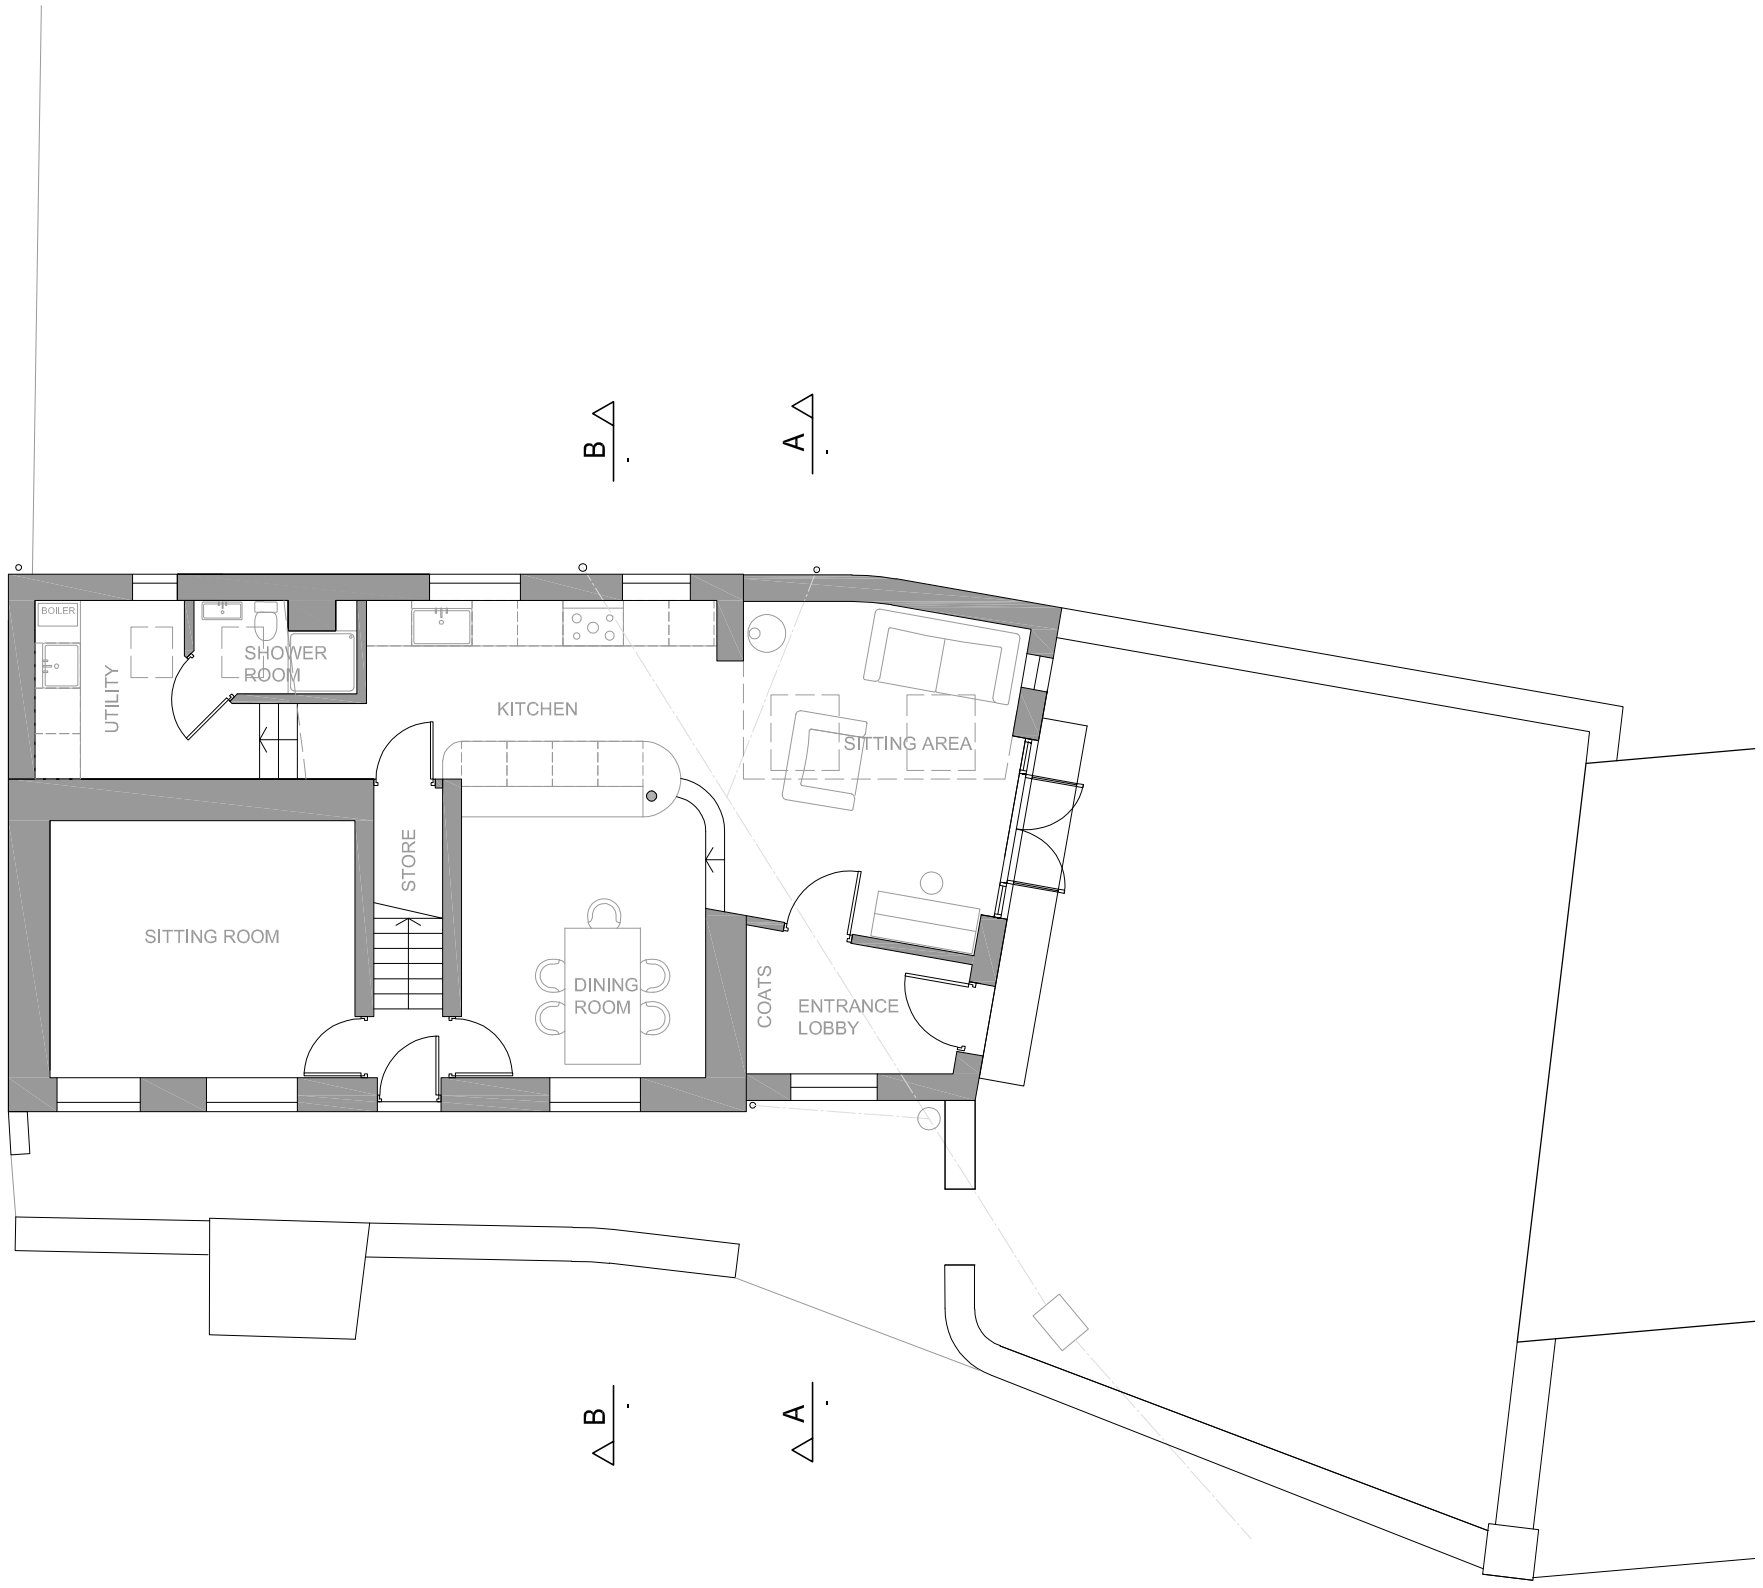

GROUND FLOOR PLAN - PROPOSED

N

Rev	Date	Drawn	Eng	Amendment
B	12.08.21	TOB	TOB	Openings revised
A	19.04.21	TOB	TOB	Planning application

MRS S LOMAS &
MR H ISERLOH

THE PUMP HOUSE
DIMPLE HEAD
DIMPLE LANE
CRICH, DERBYSHIRE

PROPOSED PLANS - SHT 1

Drawn TOB	Checked TOB
Scales 1:100 at A3	
Drawing No	Rev
2020-25-P06	B

TRISTAN O'BOYLE
BUILDING DESIGN CONSULTANCY
tristanmoboyle@gmail.com