Notes :

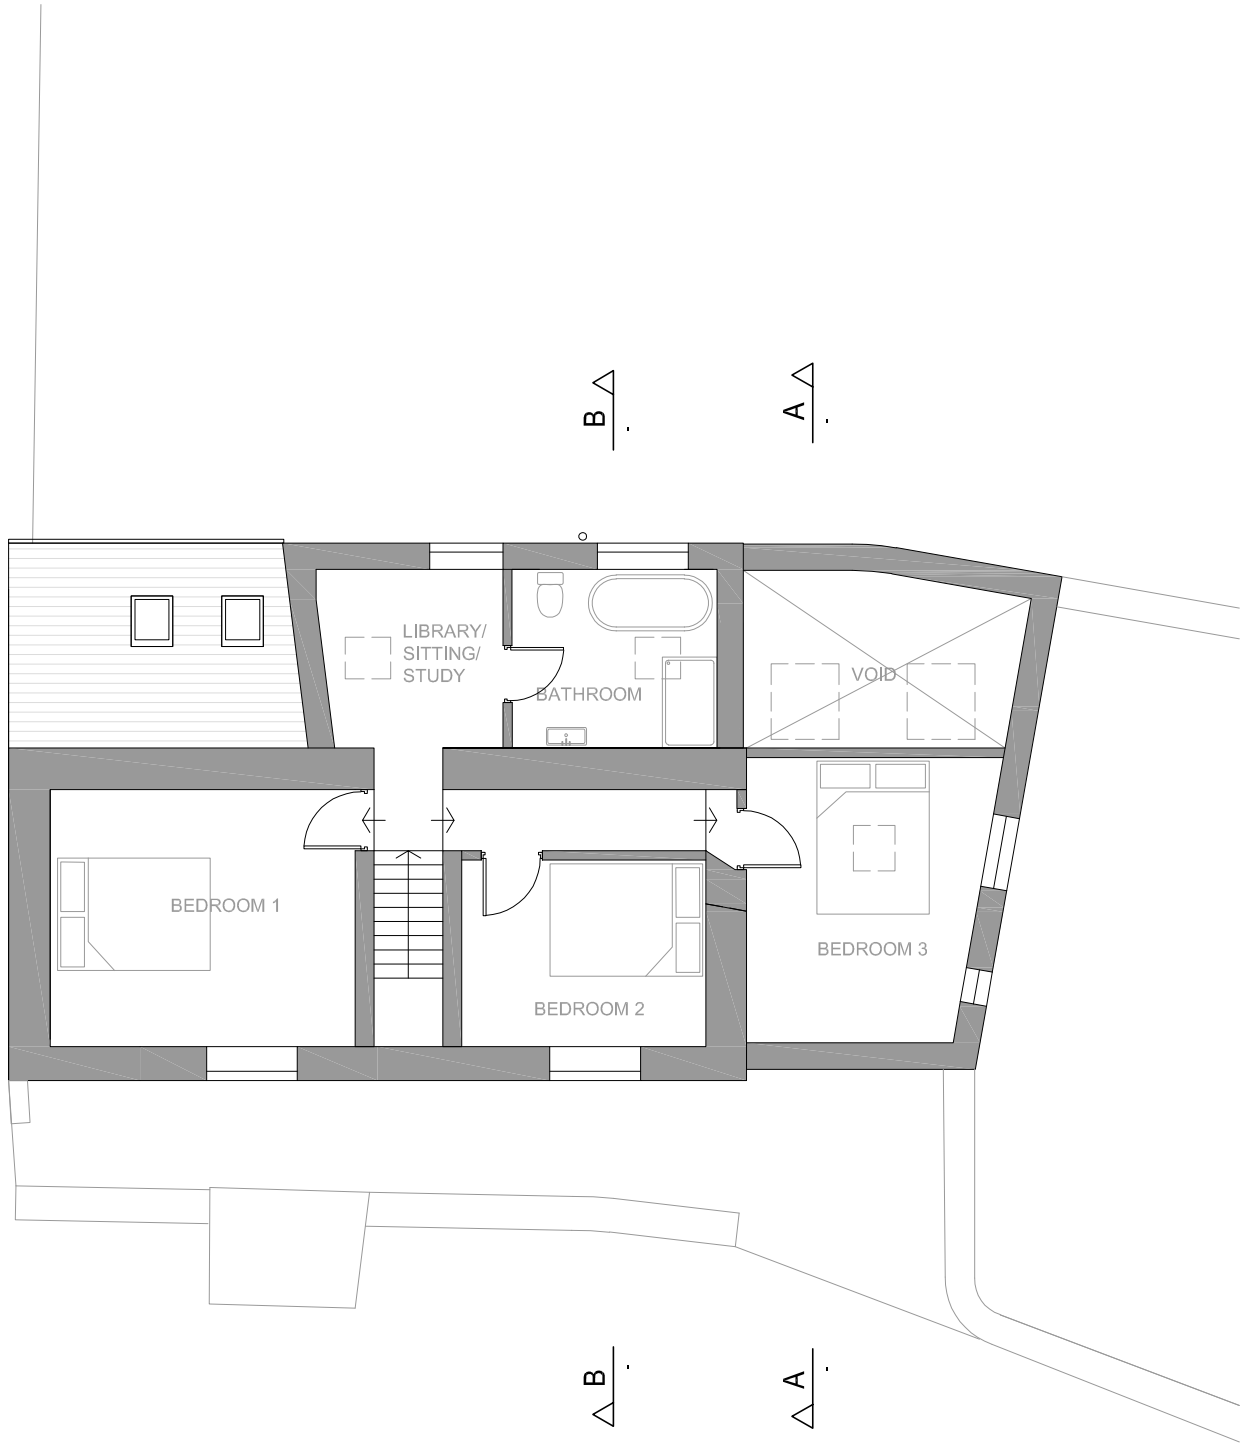

FIRST FLOOR PLAN - PROPOSED

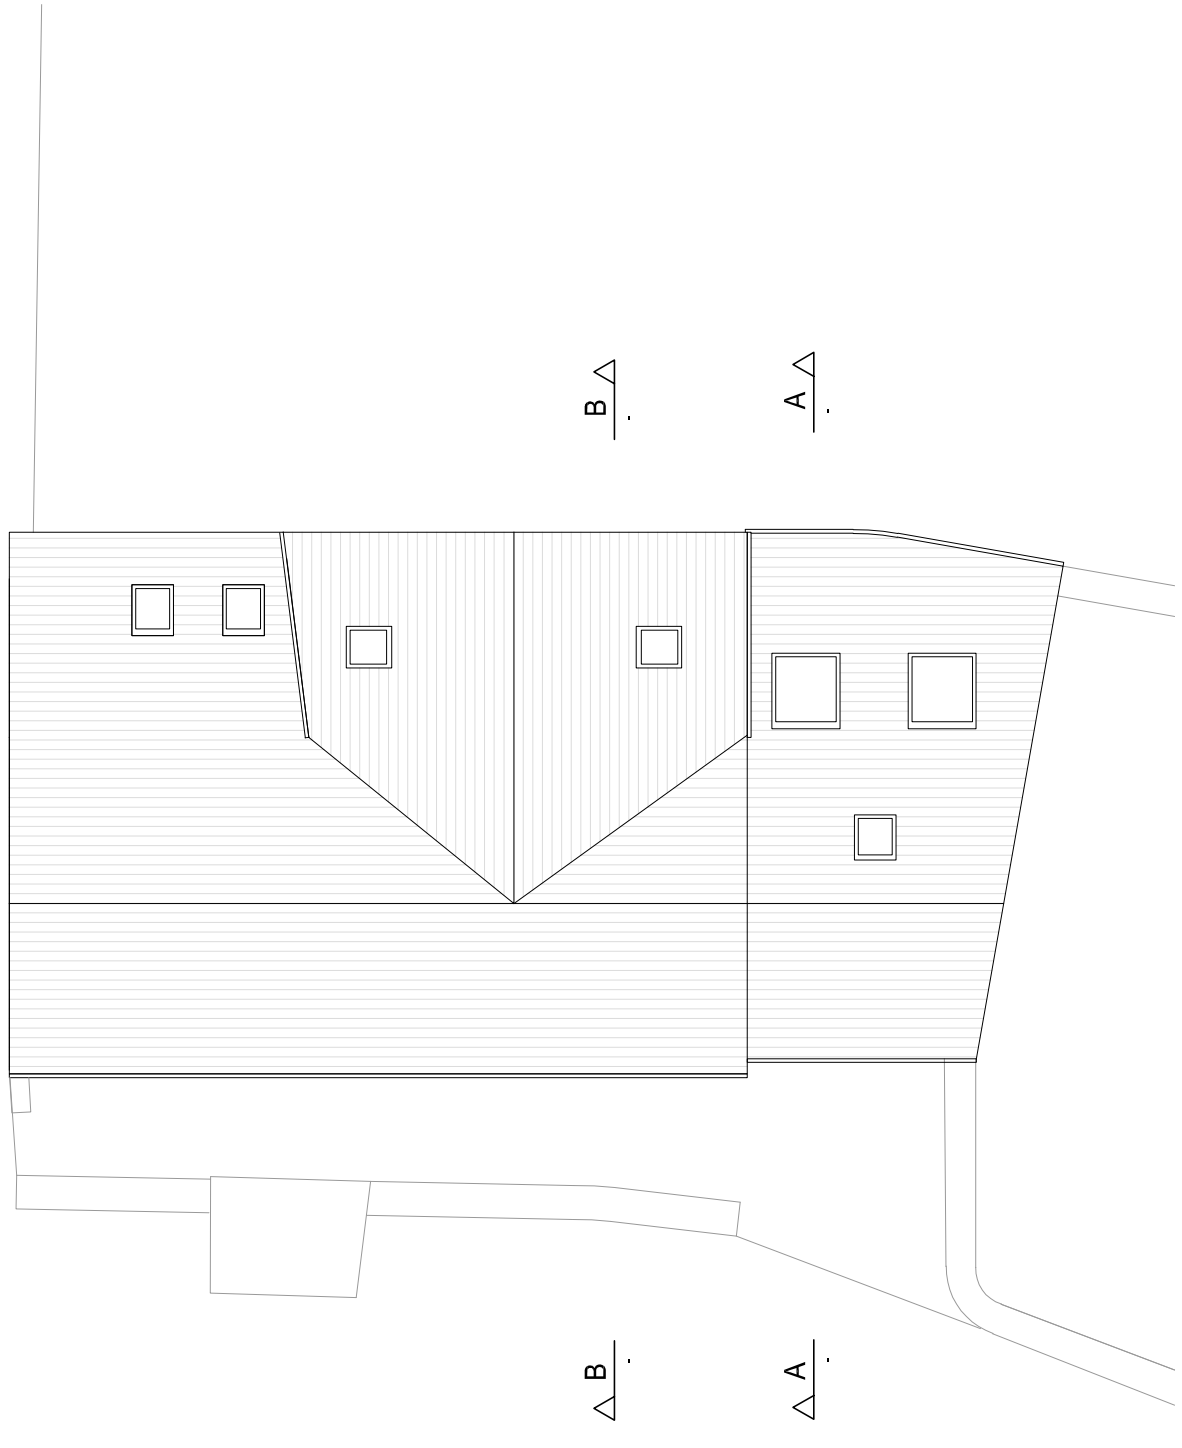

ROOF PLAN - PROPOSED

Rev	Date	Drawn	Eng	Amendment
B	12.08.21	TOB	TOB	Openings revised
A	19.04.21	TOB	TOB	Planning application

MRS S LOMAS &
MR H ISERLOH

THE PUMP HOUSE
DIMPLE HEAD
DIMPLE LANE
CRICH, DERBYSHIRE

PROPOSED PLANS - SHT 2

Drawn TOB	Checked TOB
Scales 1:100 at A3	
Drawing No	Rev
2020-25-P07	B

TRISTAN O'BOYLE
BUILDING DESIGN CONSULTANCY
tristanmoboyle@gmail.com