


Front Elevation
Scale 1:50




Right Side Elevation
Scale 1:50

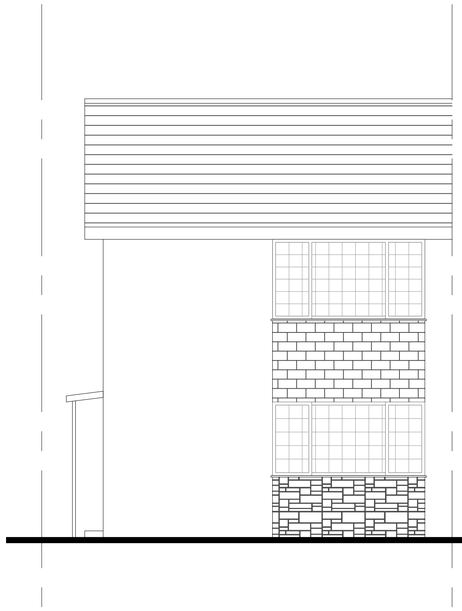

Rear Elevation
Scale 1:50




Left Side Elevation
Scale 1:50

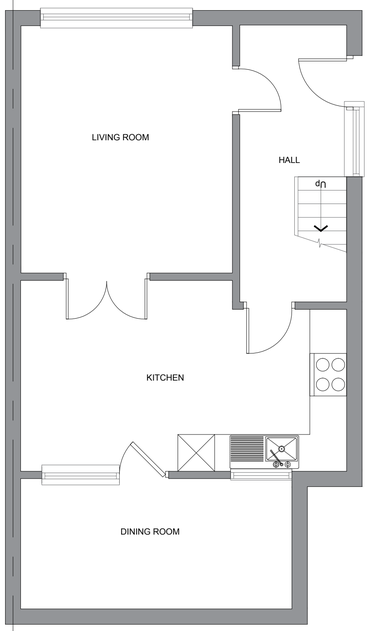

Ground floor
Scale 1:50

First floor
Scale 1:50

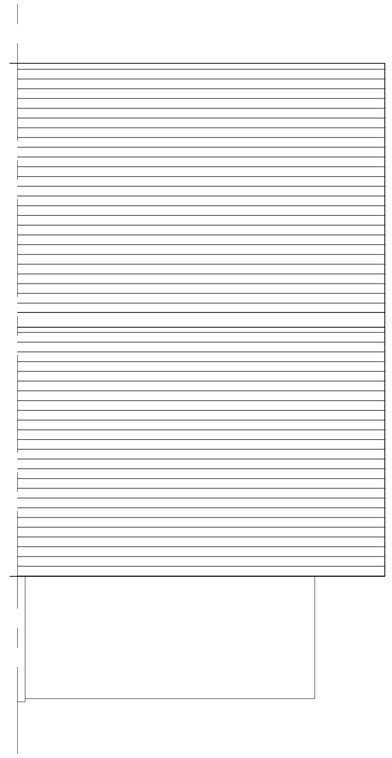

Roof Plan
Scale 1:50

Rev:A.e

Rev Date: 29/07/2021

Drawn By:
A Punchard

Rev Details:
Initial Issue

DRAWING FOR INFORMATION ONLY

Anita Punchard | Bsc (Hons) | Building Surveyor

Client: Mr Glen Woolley

Drawing No: 1025/001e

Scale @ A1:
As Shown

Project:
3 Beech Close

Drawing Title:
Existing Floor Plans & Elevations