

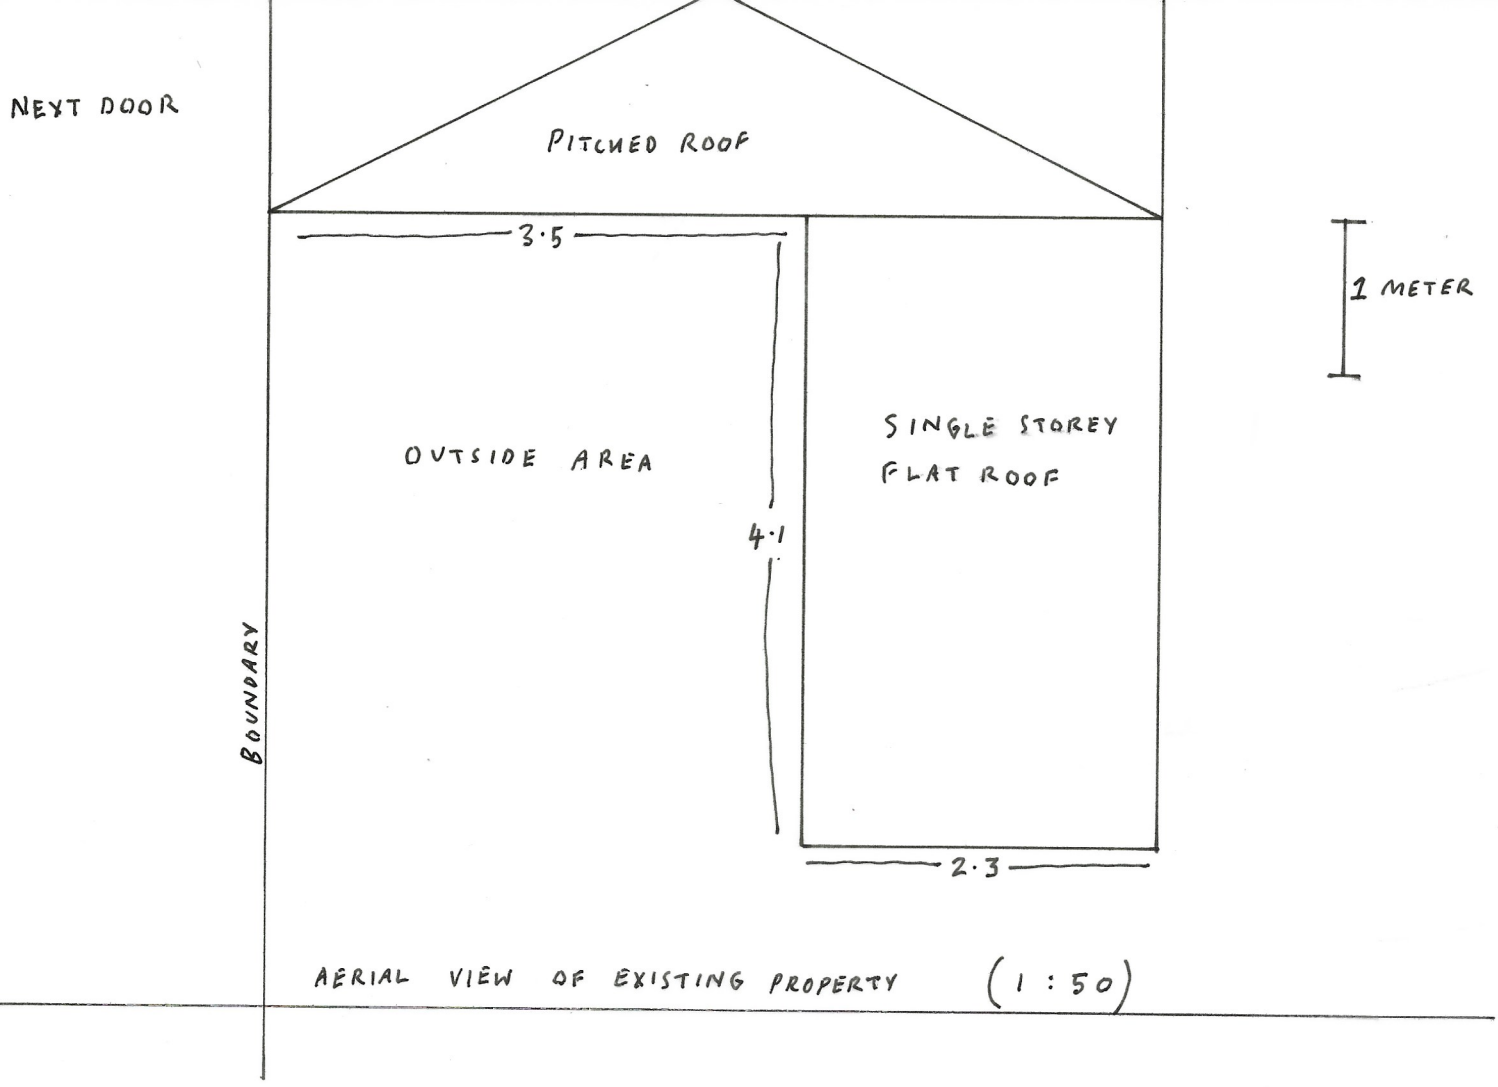



AERIAL VIEW OF EXISTING PROPERTY (1 : 50)

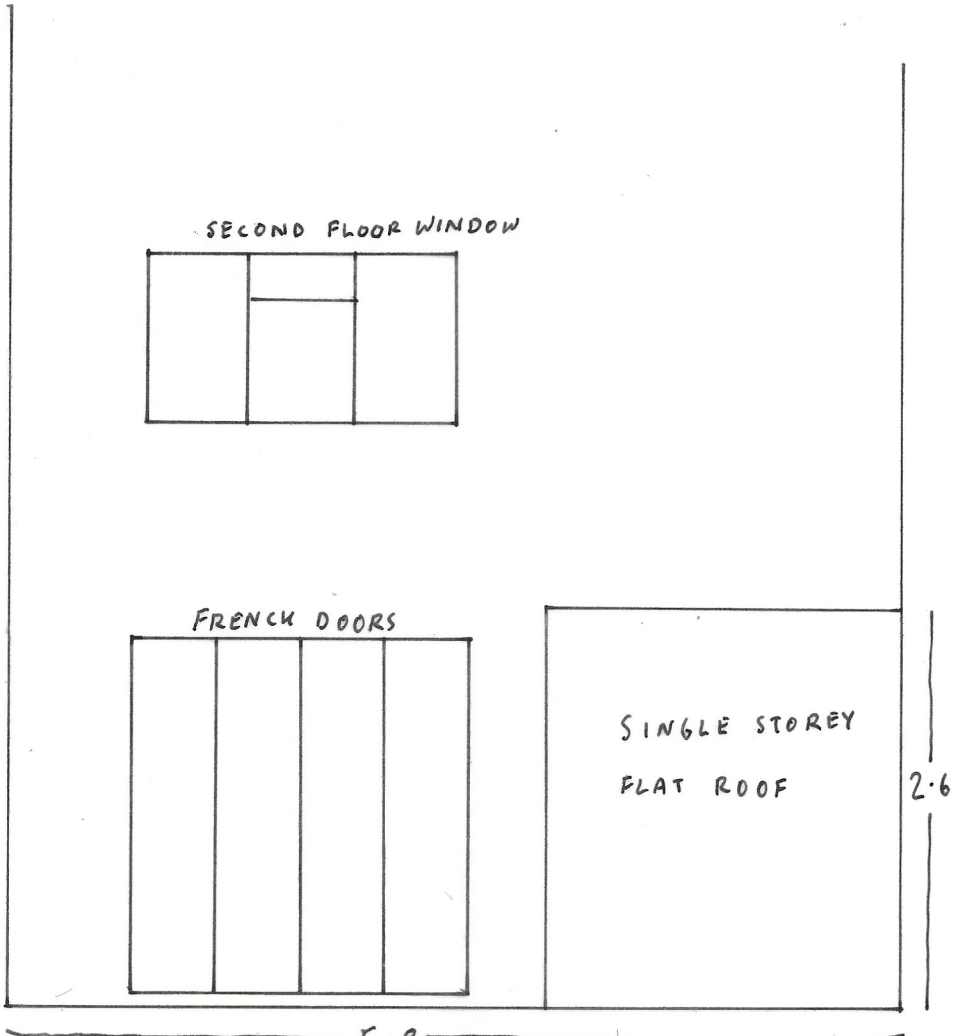


REAR ELEVATION OF EXISTING PROPERTY (1:50)

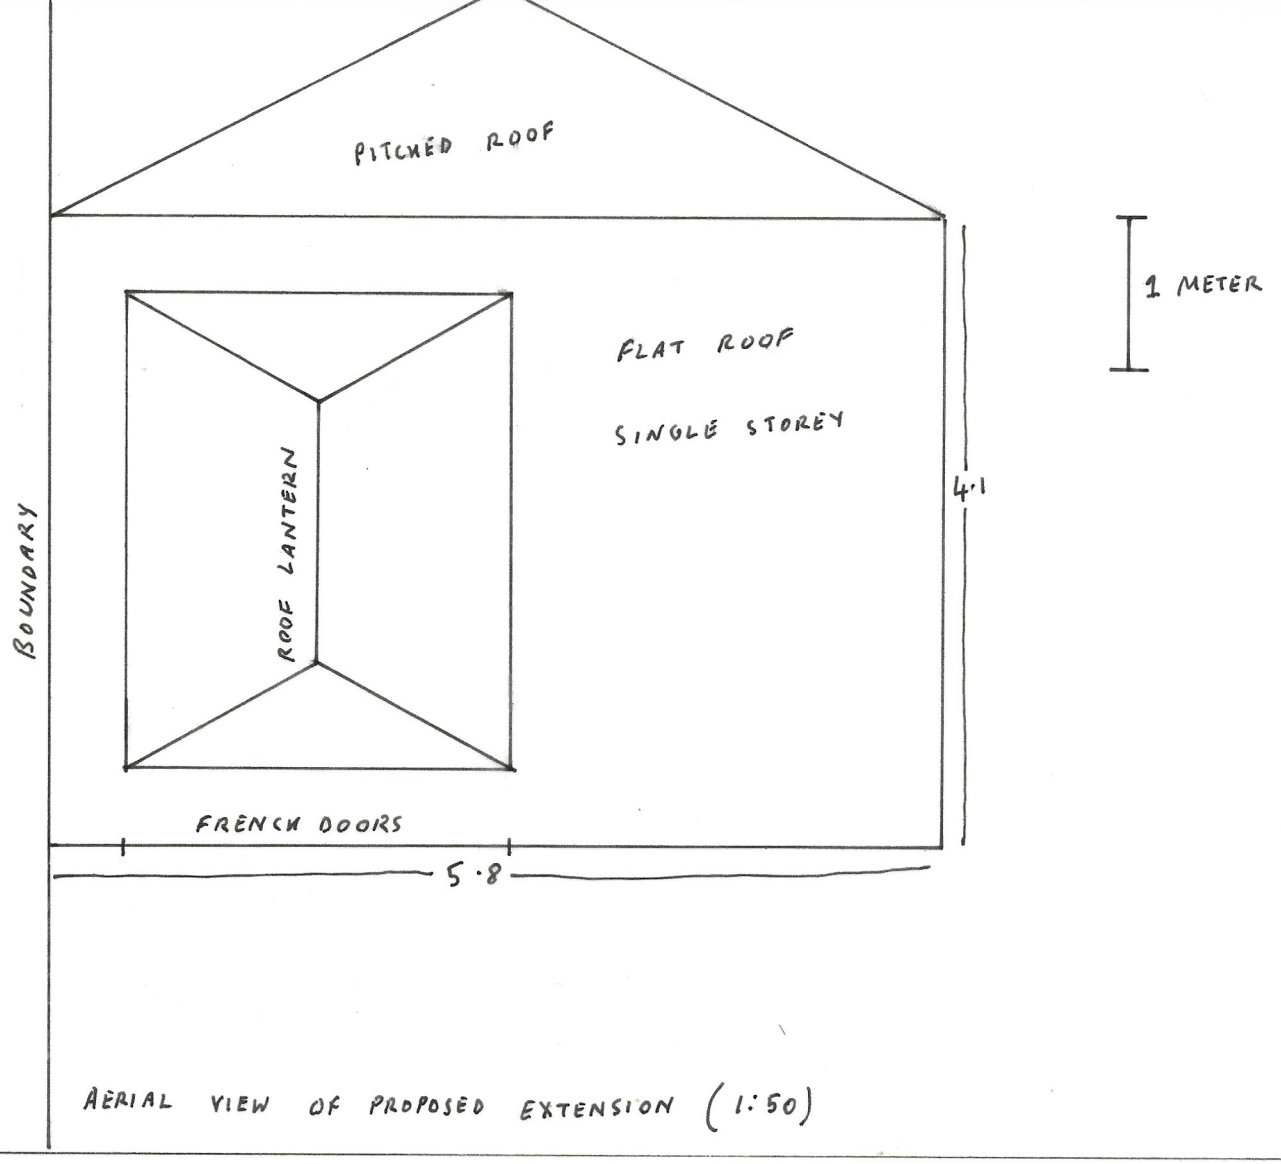

AERIAL VIEW OF PROPOSED EXTENSION (1:50)

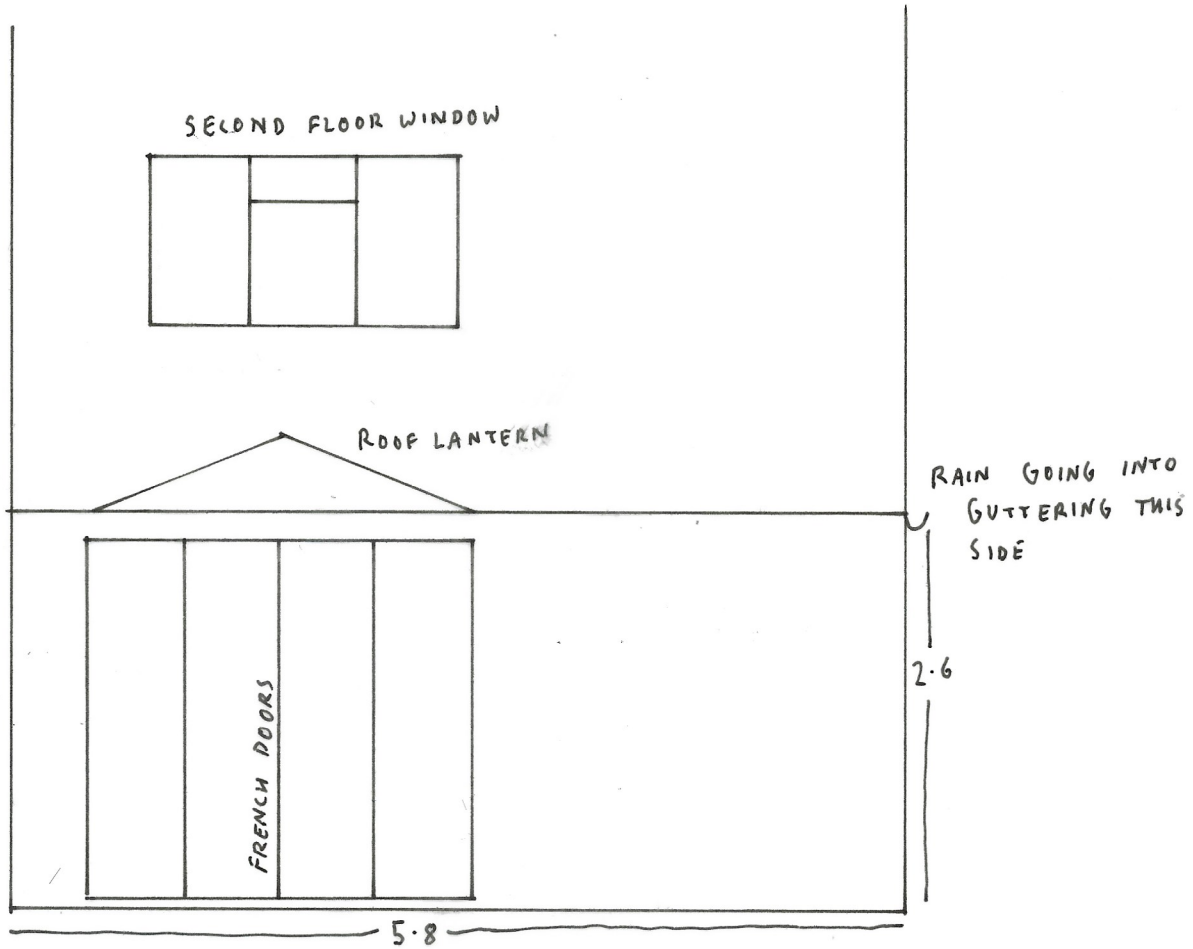

REAR ELEVATION OF PROPOSED EXTENSION

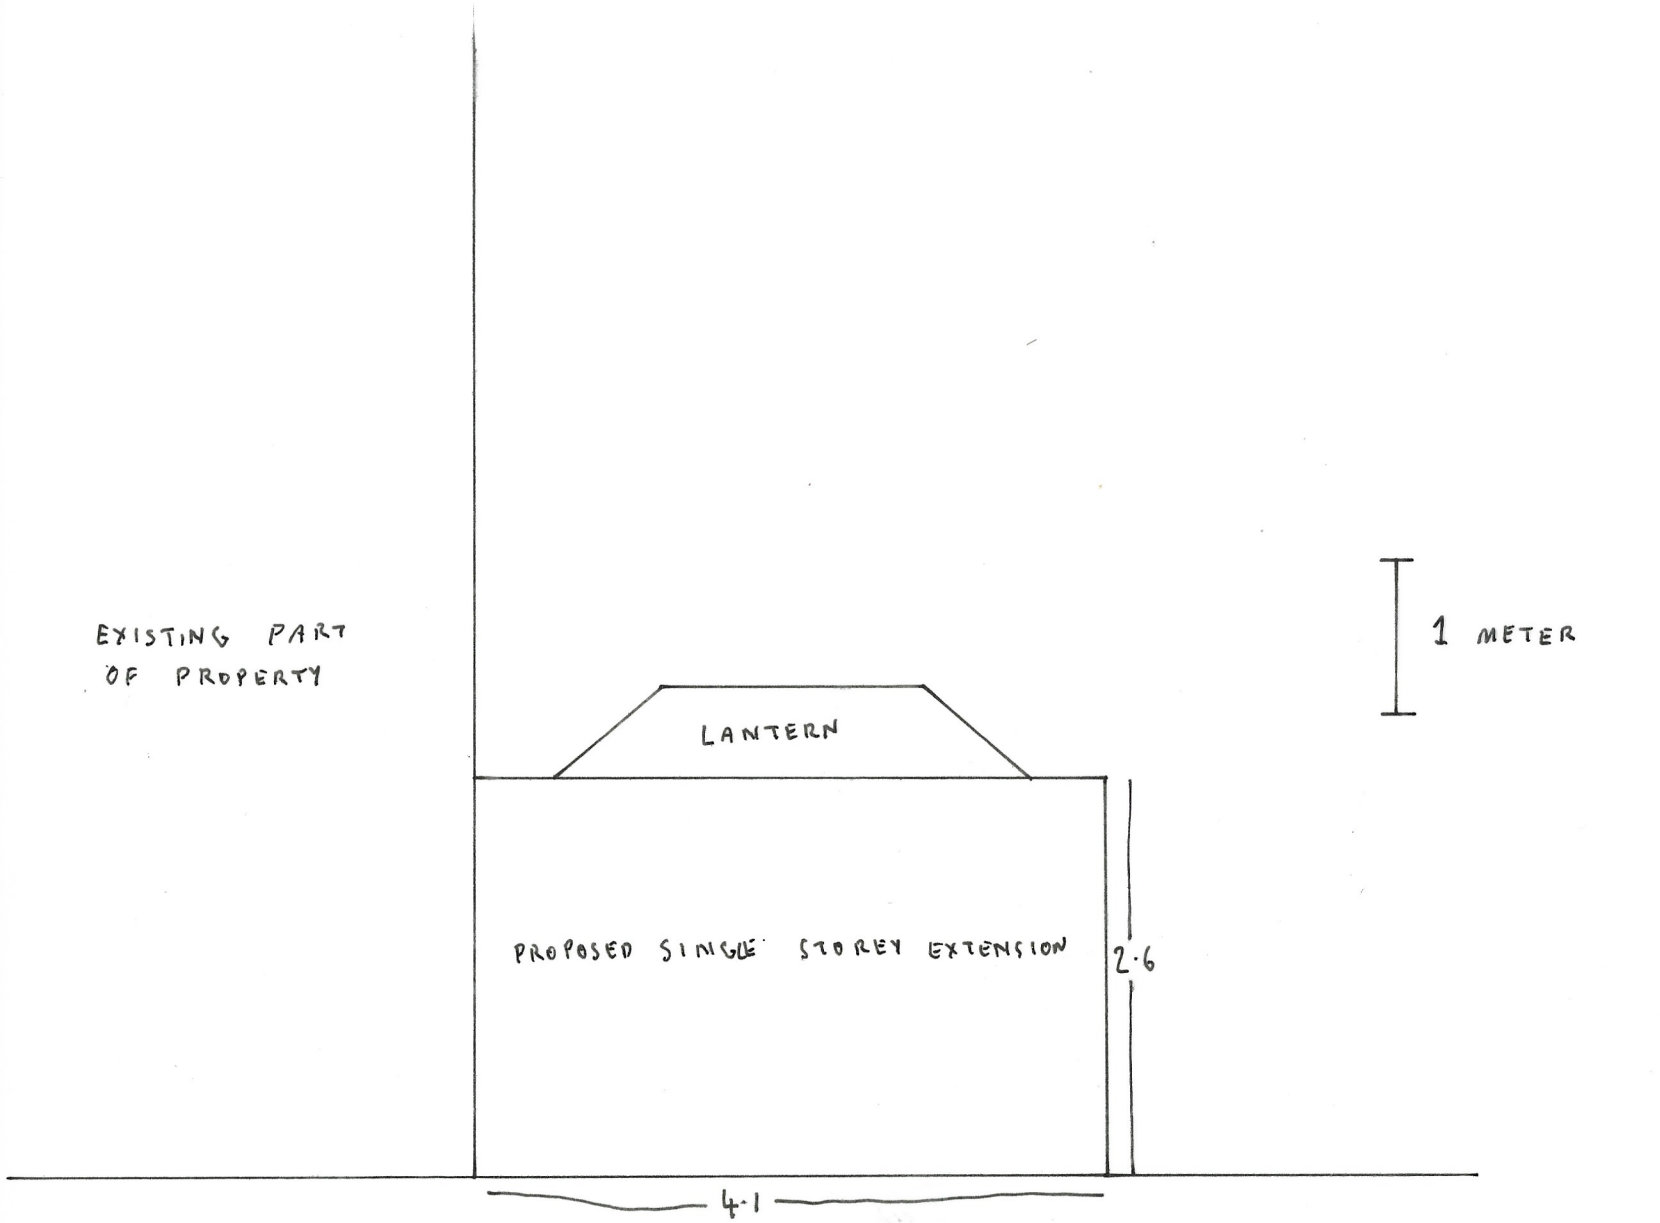

SIDE ELEVATION OF PROPOSED EXTENSION