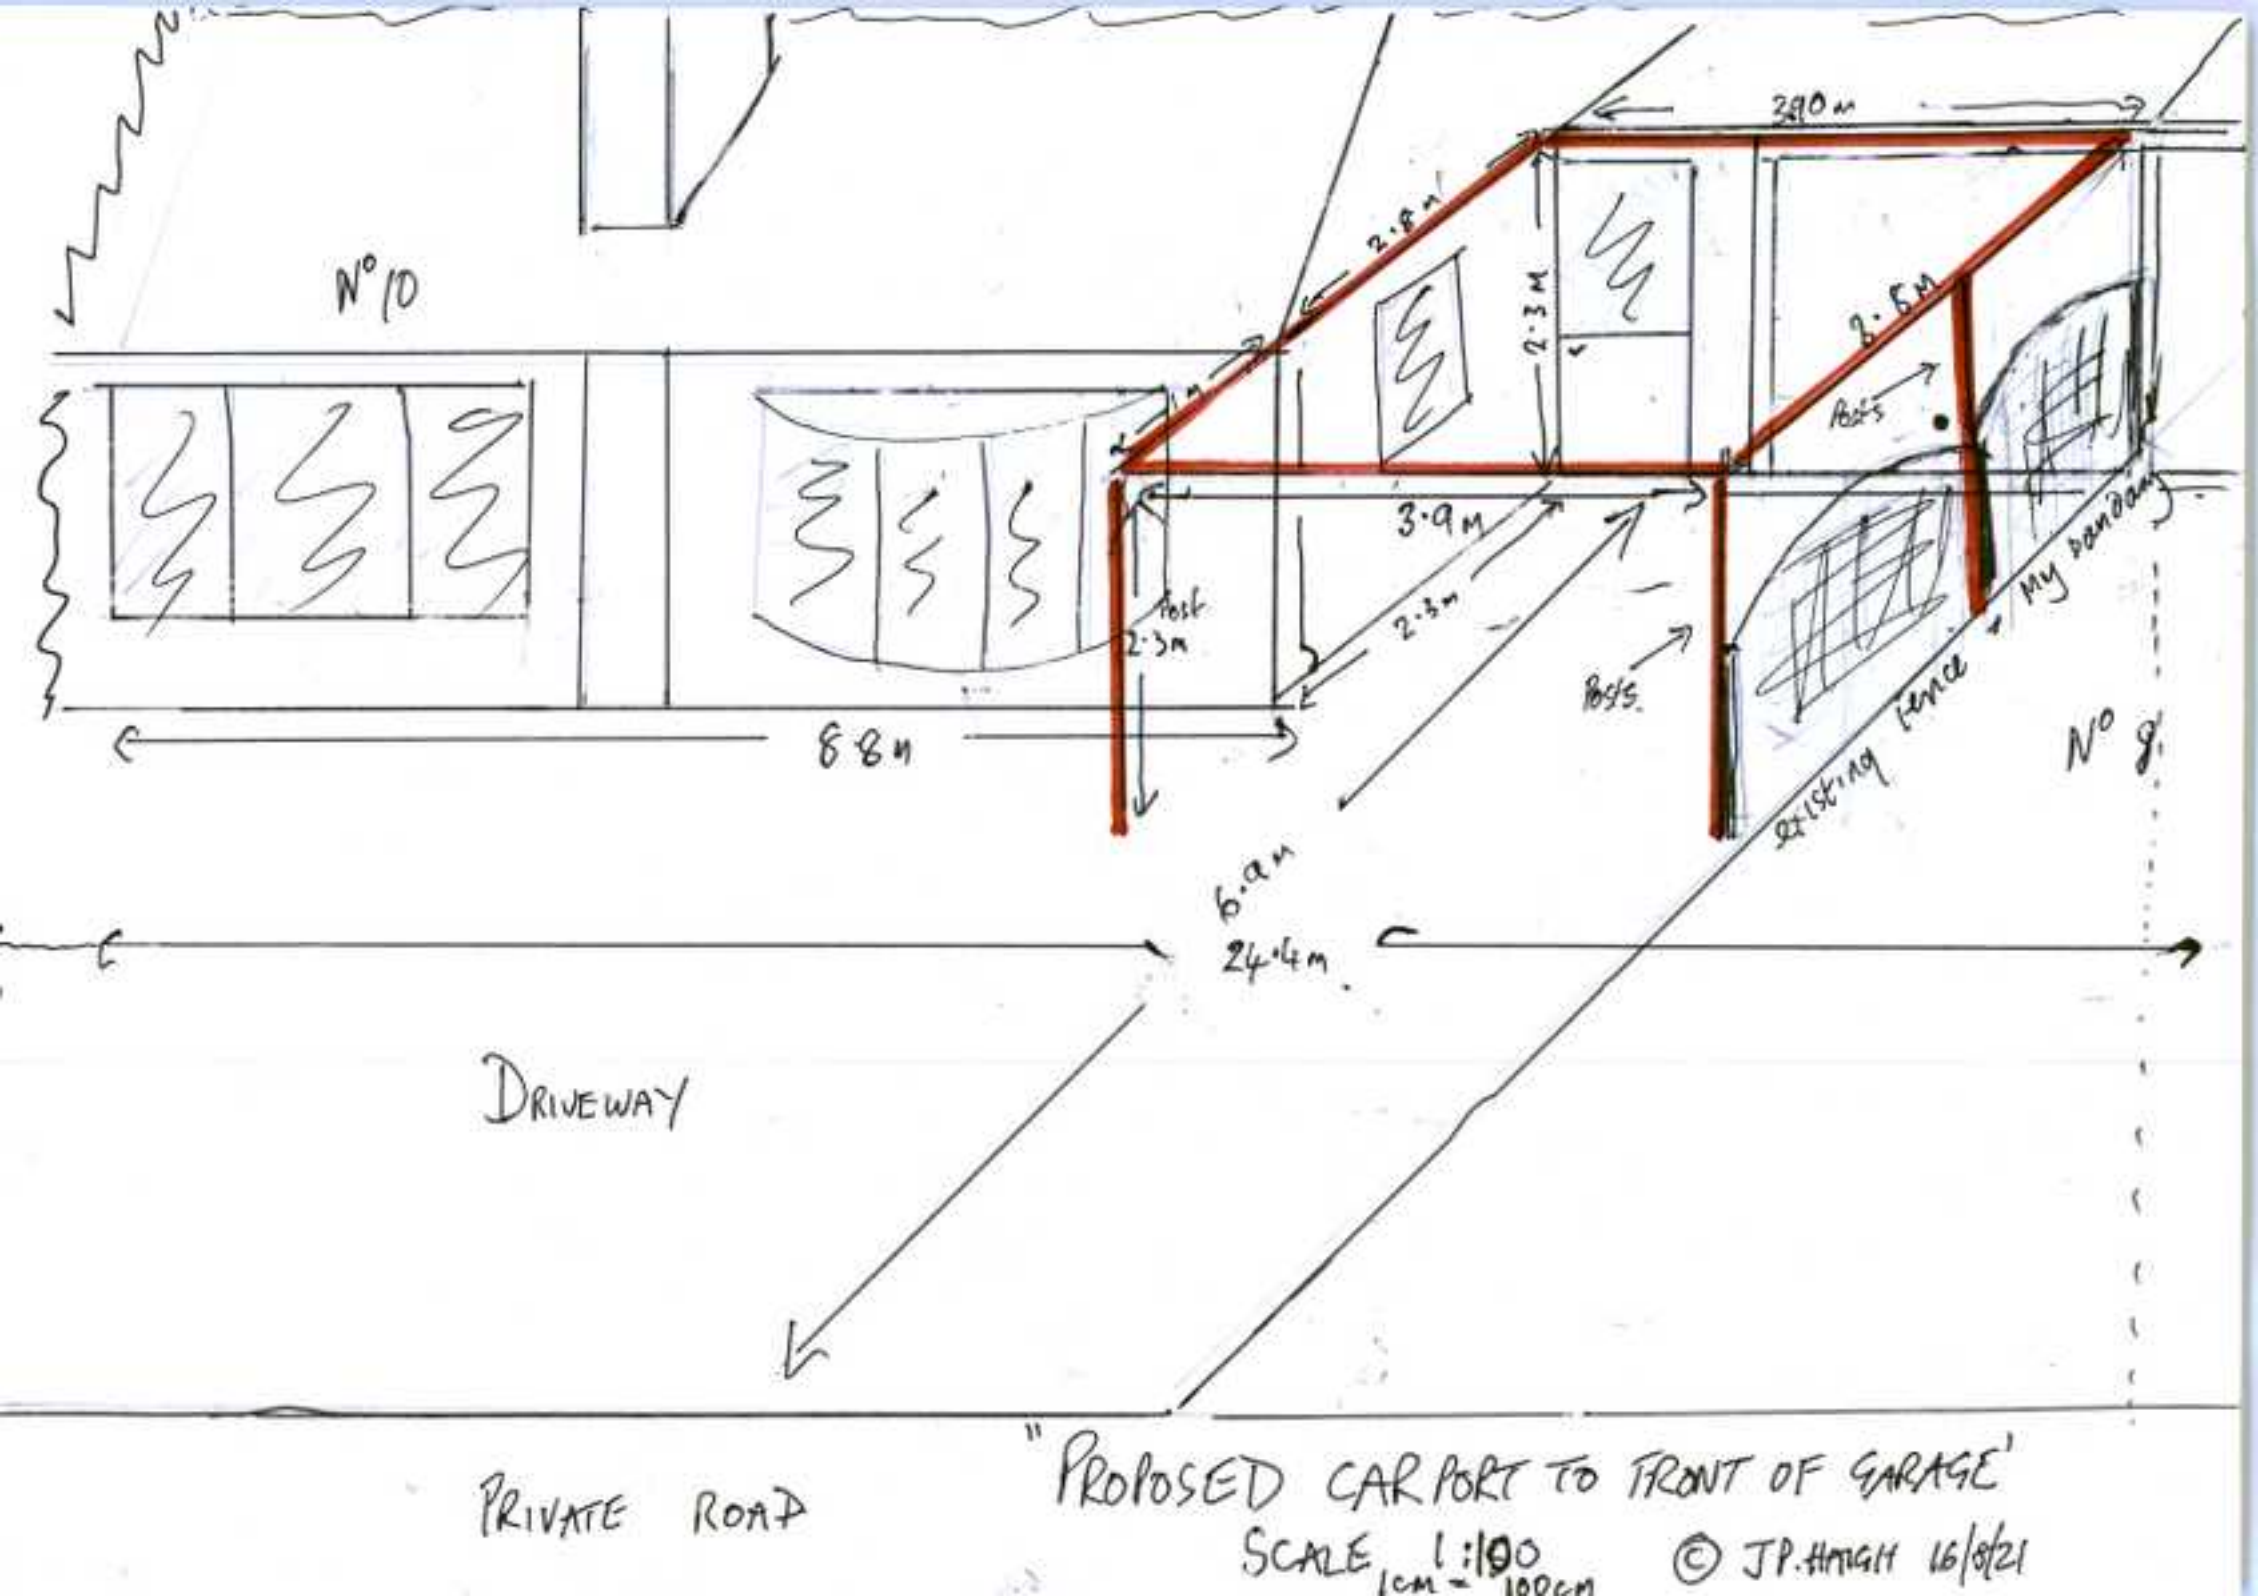

"PROPOSED CARPORT TO FRONT OF GARAGE'

SCALE 1cm = 1:100 100cm

© JP.HAIGH 16/8/21