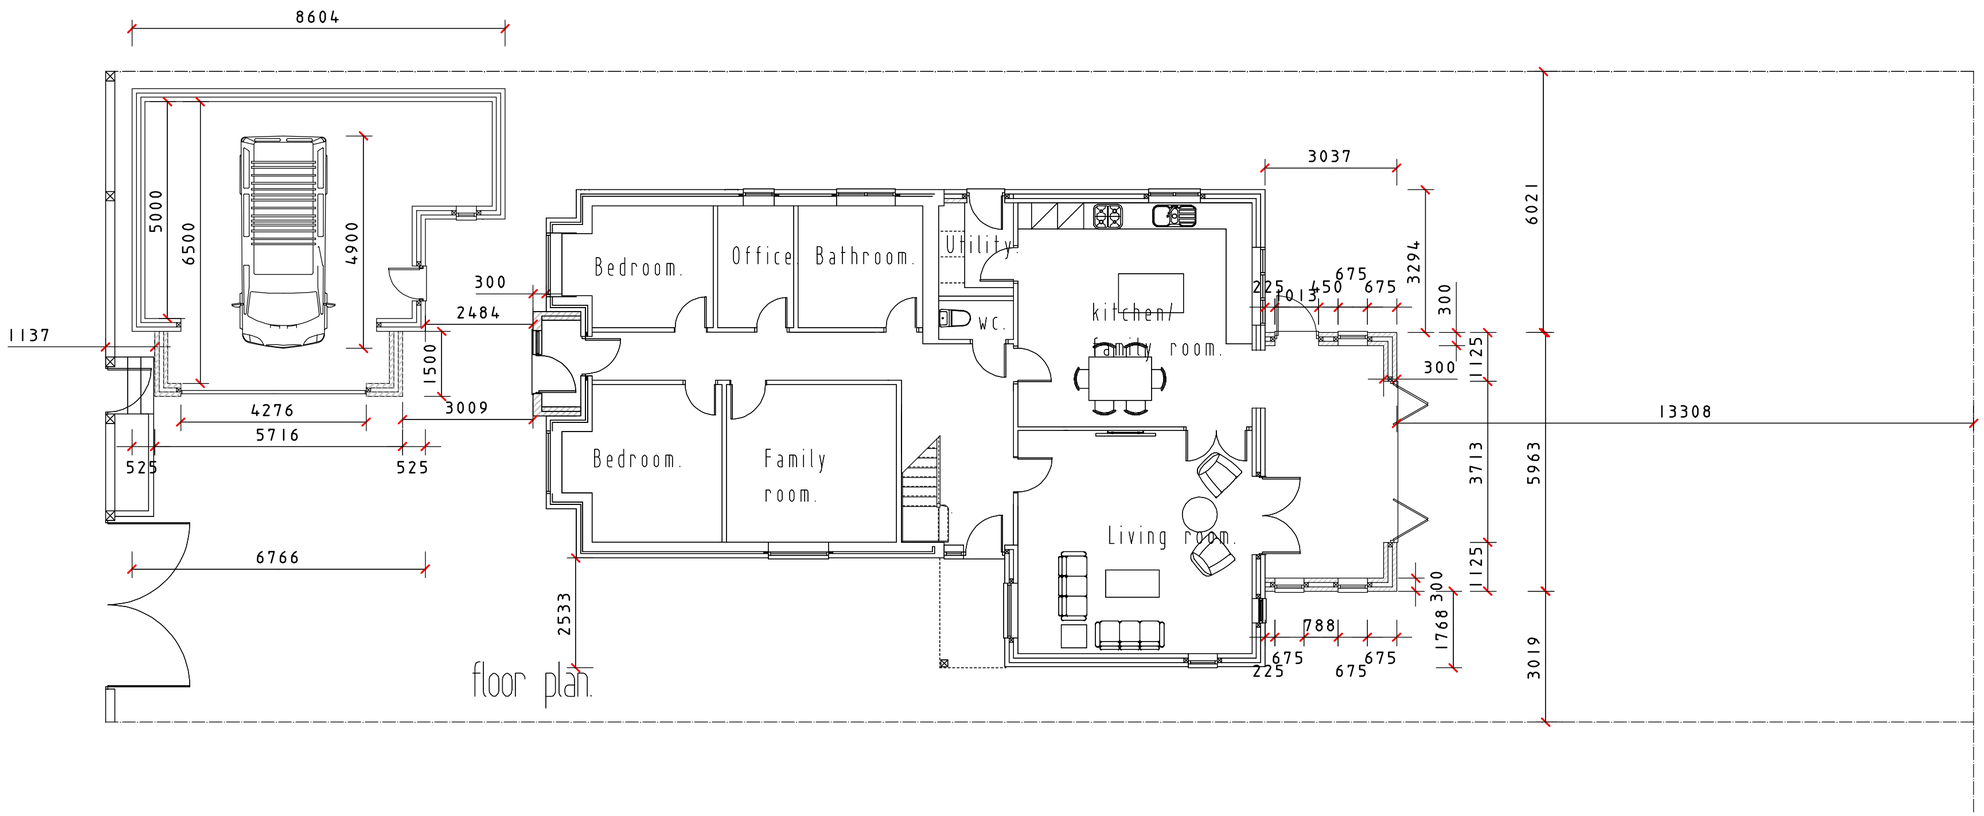


No dimensions to be taken from the drawing all dimensions to be checked on site prior to ordering materials.

Revisions:

Brian R Rackstraw Ltd

ARCHITECTURAL DESIGN & PROJECT MANAGEMENT

17 Derby Road, Stapleford, Nottingham NG9 7AN
e-mail: rackstrawbrian@msn.com
Mobile: 07977104403

Contract:
145 Upper Dunstead Road,
Langleymill, Notts NG16 4FJ

Drawing:
Dimensioned block plan.

Date:
19th August 2021

Drawing Number:
21:145UDR:03:03

Scale:
1:100

Revision:
-