



side elevation (north).

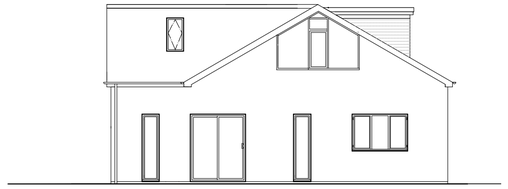

rear elev.

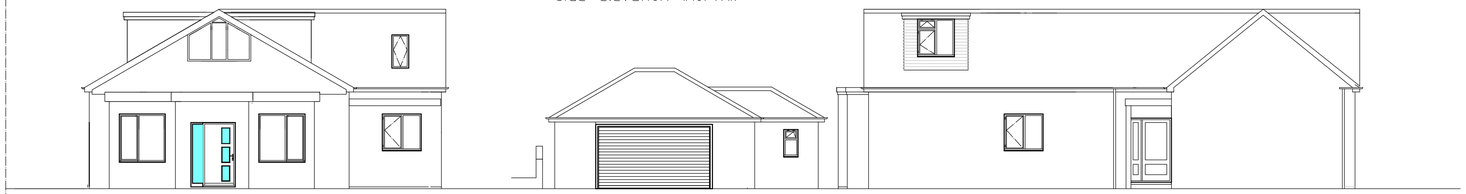


front elevation.

side elevation (south).


FLOOR/GROUND LEVELS:




Ordnance Survey (c) Crown Copyright 2017. All rights reserved. Licence number 100022432

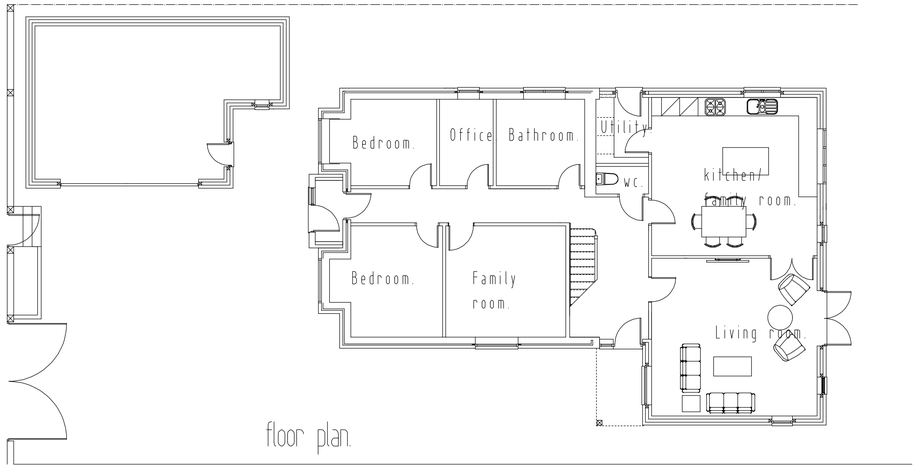


floor plan.

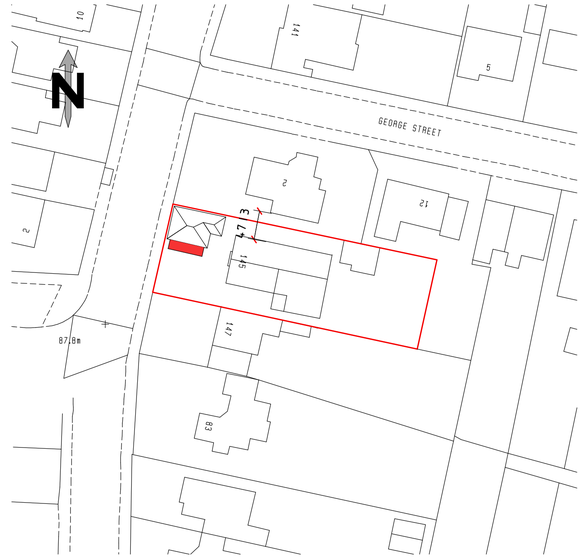

Ordnance Survey (c) Crown Copyright 2017. All rights reserved. Licence number 100022432

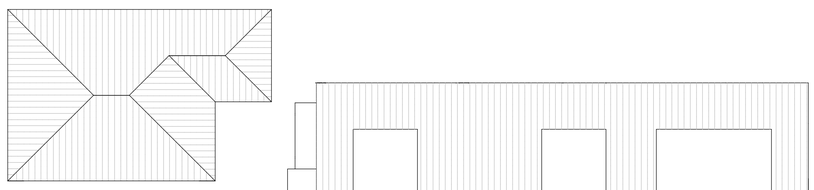

roof plan.

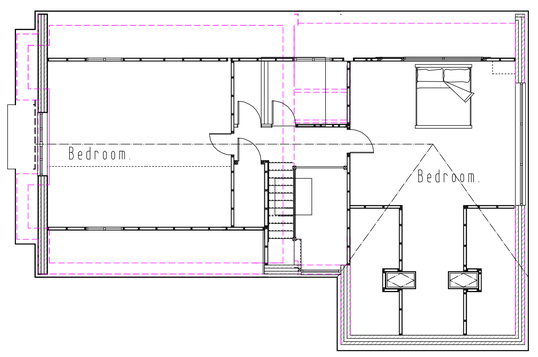

first floor.

Revisions:

Brian R Rackstraw Ltd

ARCHITECTURAL DESIGN & PROJECT MANAGEMENT

17 Derby Road, Stapleford, Nottingham NG9 7AN
e-mail: rackstrawbrian@msn.com
Mobile: 07977104403

Contract:
145 Upper Dunstead Road,
Langleymill, Notts NG16 4FJ

Drawing:
Existing elevations & floor plans.

Date:
17th August 2021

Drawing Number:
21:145UDR:03:01

Scale:
1:100 1:500 1:1250

Revision:
-