Revision			Date	
REV	A	Minor Amendments	15.06.2021	JC
	B	Access Amendments	09.08.2021	JC

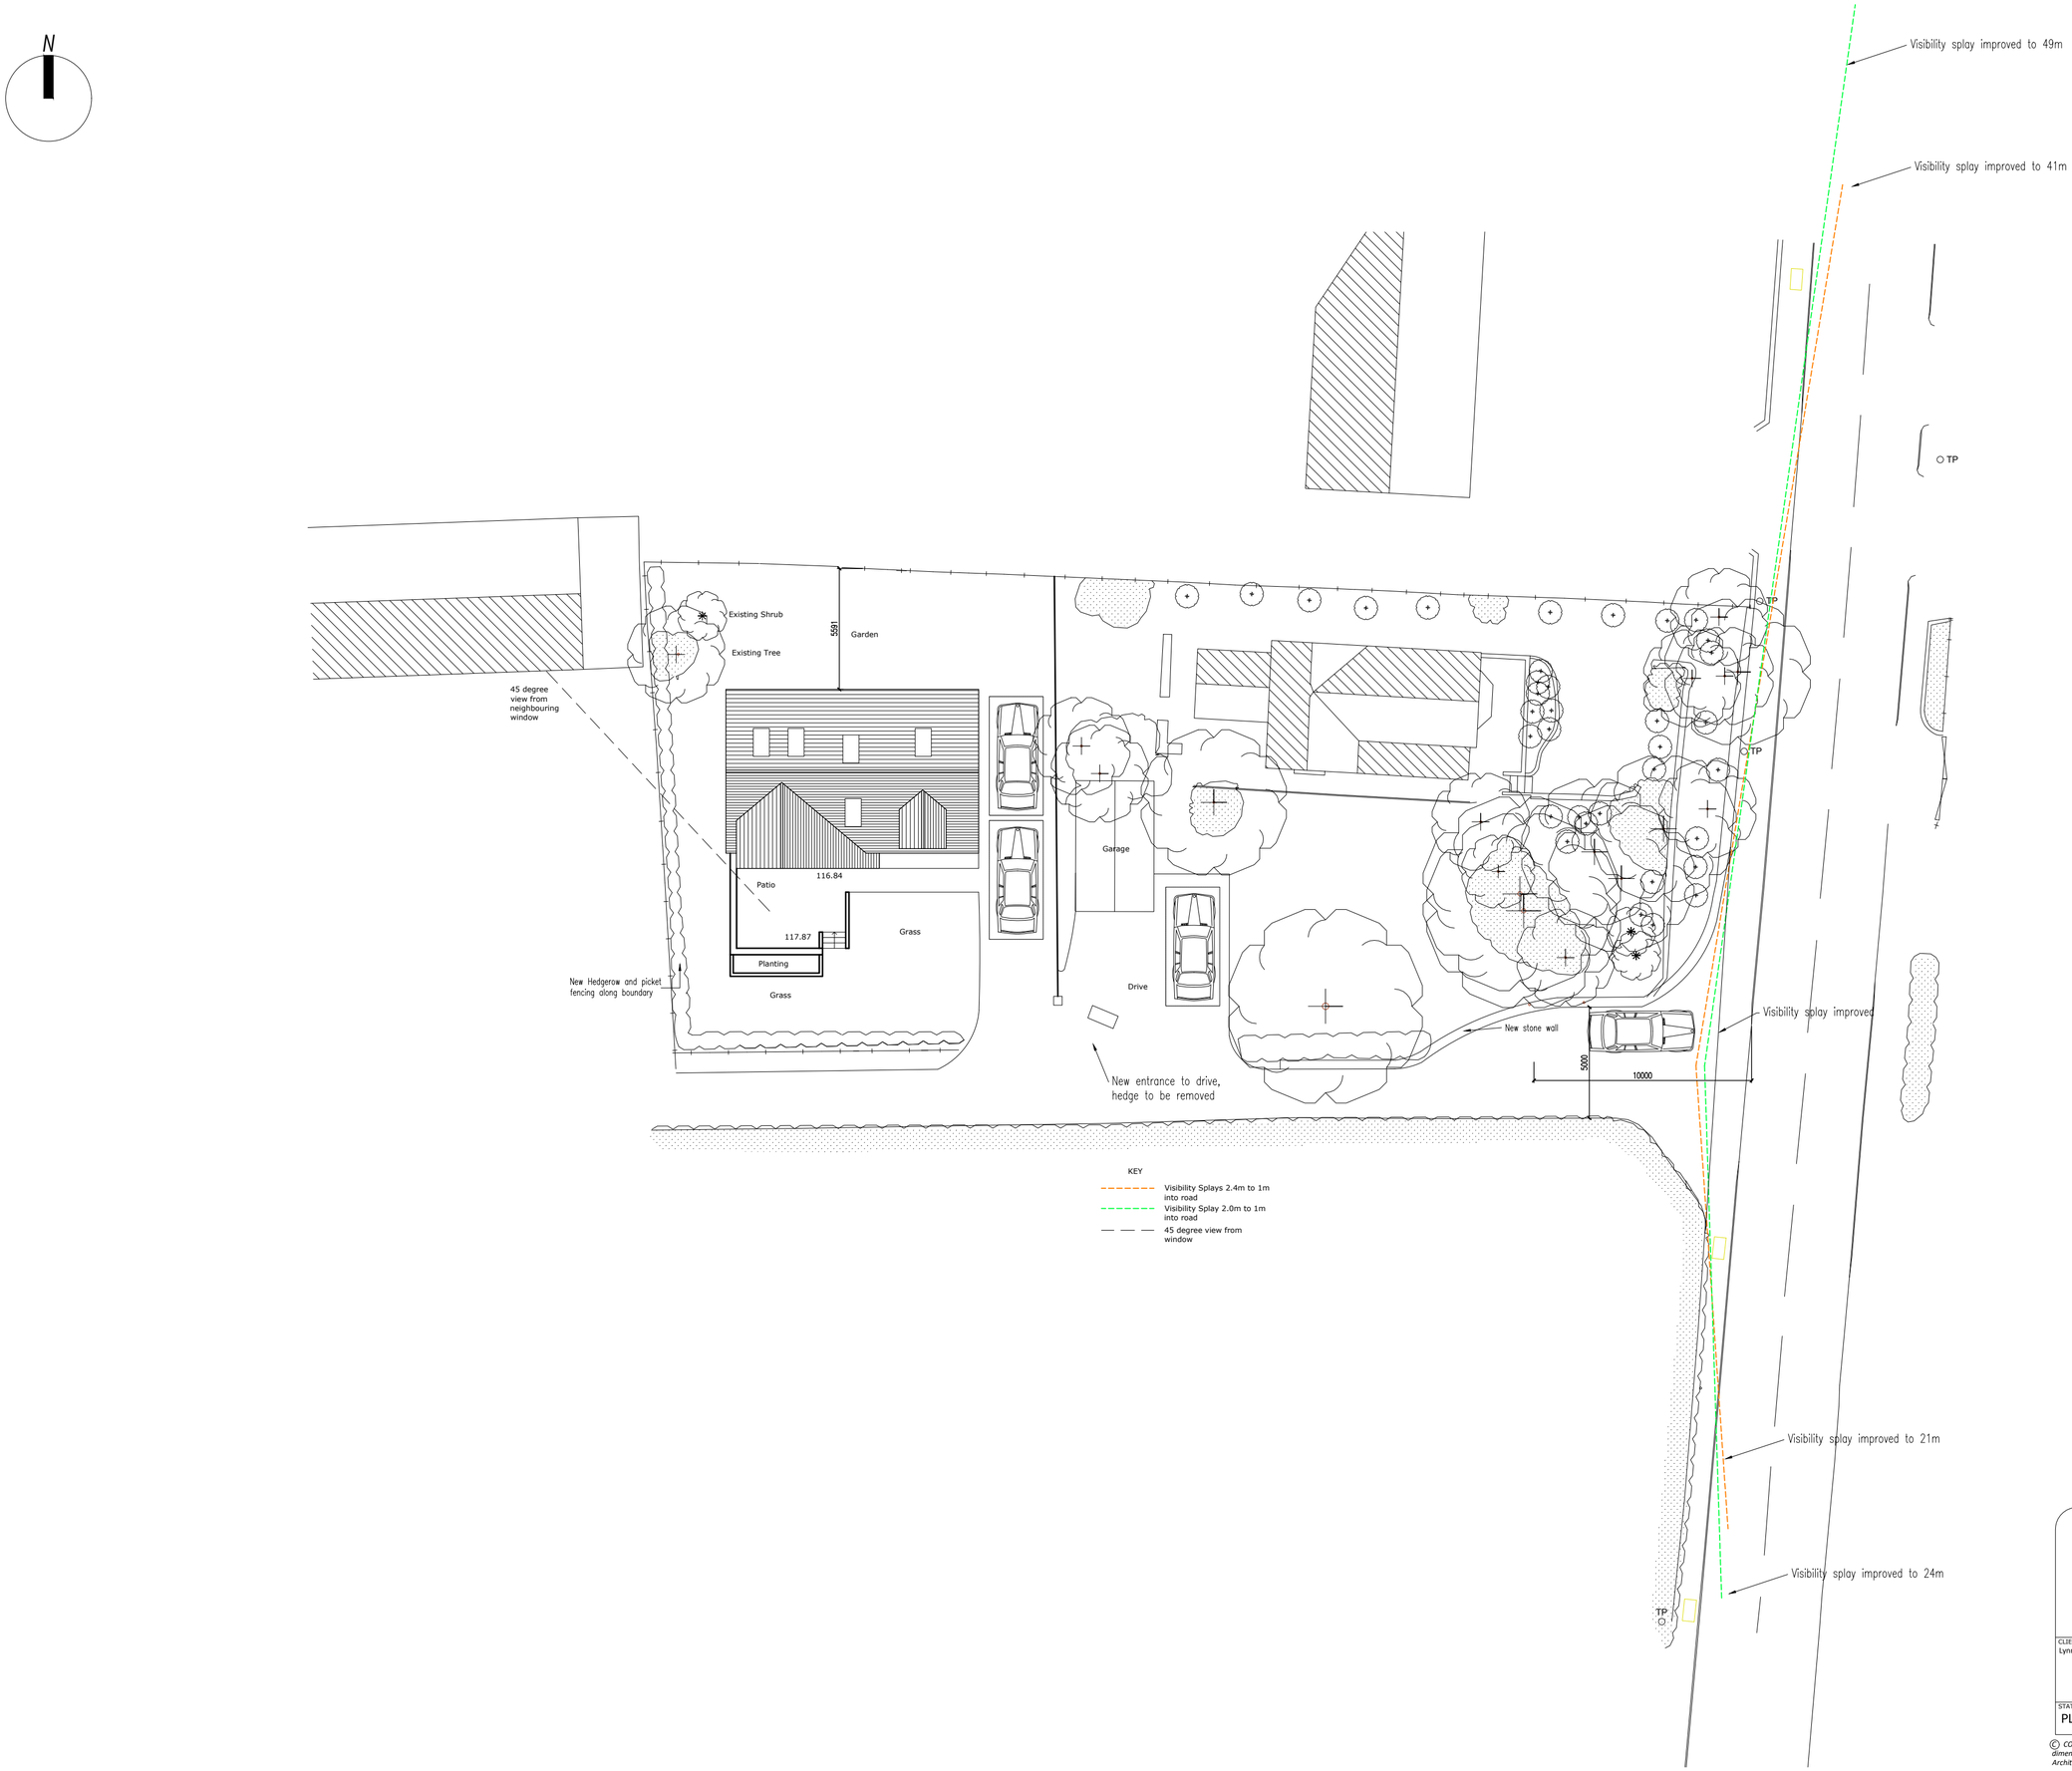

PlanningDesign
Second Floor, Suite 3
Woburn House
Vernon Gate
Derby
DE1 1UL
Tel: 01332 347 371
E-mail: info@planningdesign.co.uk
www.planningdesign.co.uk

PROJECT DESCRIPTION:
Outline planning application submission for the development of a dormer bungalow on land at 117 Old Road, Heage

DRAWING TITLE:
Site as Proposed

DRAWN BY:	CHECKED BY:
TH	-

CLIENT
Lynn Slack

DRAWING NUMBER:	REVISION:
003	B

SCALE:	DATE:
1:200 @ A2	April 2021

STATUS
PLANNING

DRAWING REF:
3048- 003

© COPYRIGHT EXISTS ON THE DESIGNS AND INFORMATION SHOWN ON THIS DRAWING : The Contractor must verify all dimensions on site before making shop drawings or commencing work of any kind. No dimensions to be scaled from this drawing. Architect to be notified of any discrepancies in dimensions immediately