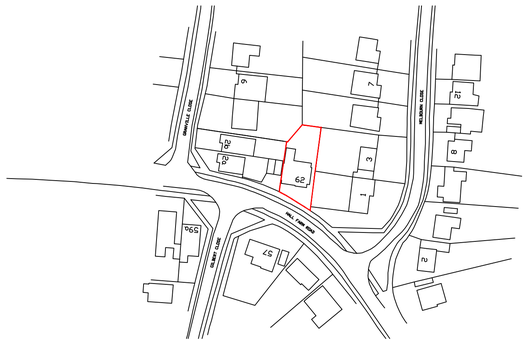

Ordnance Survey (c) Crown Copyright 2021. All rights reserved. Licence number 100022432

Location Plan

0 10 50 100 125
Metres at scale 1:1250

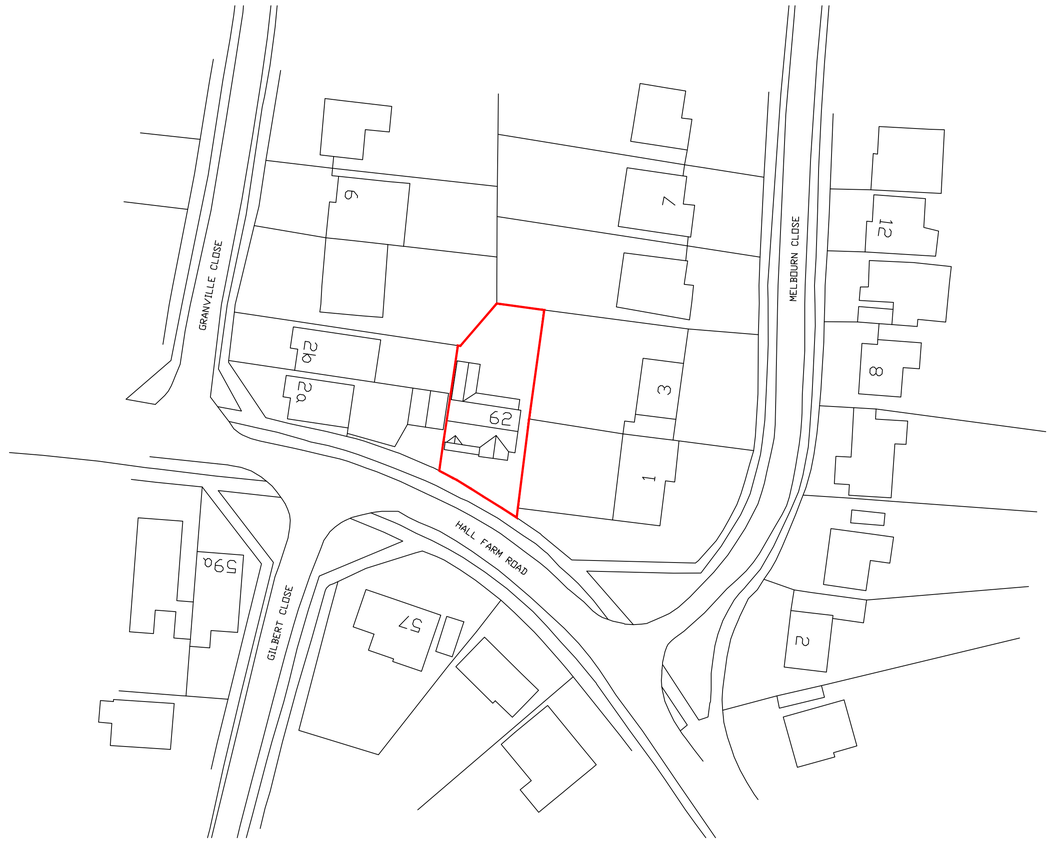

Ordnance Survey (c) Crown Copyright 2021. All rights reserved. Licence number 100022432

Block Plan

0 5 10 20 30 40 50
Metres at scale 1:500

Revisions:

A	16.08.2021	Boundary adjacent to 2b updated to current site setting out.

Notes:

The copyright of this drawing belongs to Paul Hicking Associates and shall not be reproduced without their written consent.
Do not scale from this drawing.

Paul Hicking Associates
12 Beaurepaire Crescent
Belper
Derbyshire
DE56 1HR
T : 07856 729813
E : paul@hicking.plus.com

62 Hall Farm Road, Duffield
Location and Block Plans as Proposed

Drawing No:	Revision:	Scale:	Status:
2160 - 02	**A**	1:1250 @ A1	Planning