A2

All dimensions and levels to be checked on site by main contractor prior to preparation of site and construction.

Drawings can be scaled for planning purposes only, do not scale for construction.


The drawing is to be read in conjunction with all relevant consultant and/or specialist drawings and documentation. Any discrepancies or variations should be notified to TUK Surveyors Ltd

ALL WORKS TO BE UNDERTAKEN IN ACCORDANCE WITH CDM REGULATIONS 2015

NOTES


1 FIRST FLOOR PLAN

Scale: 1:100

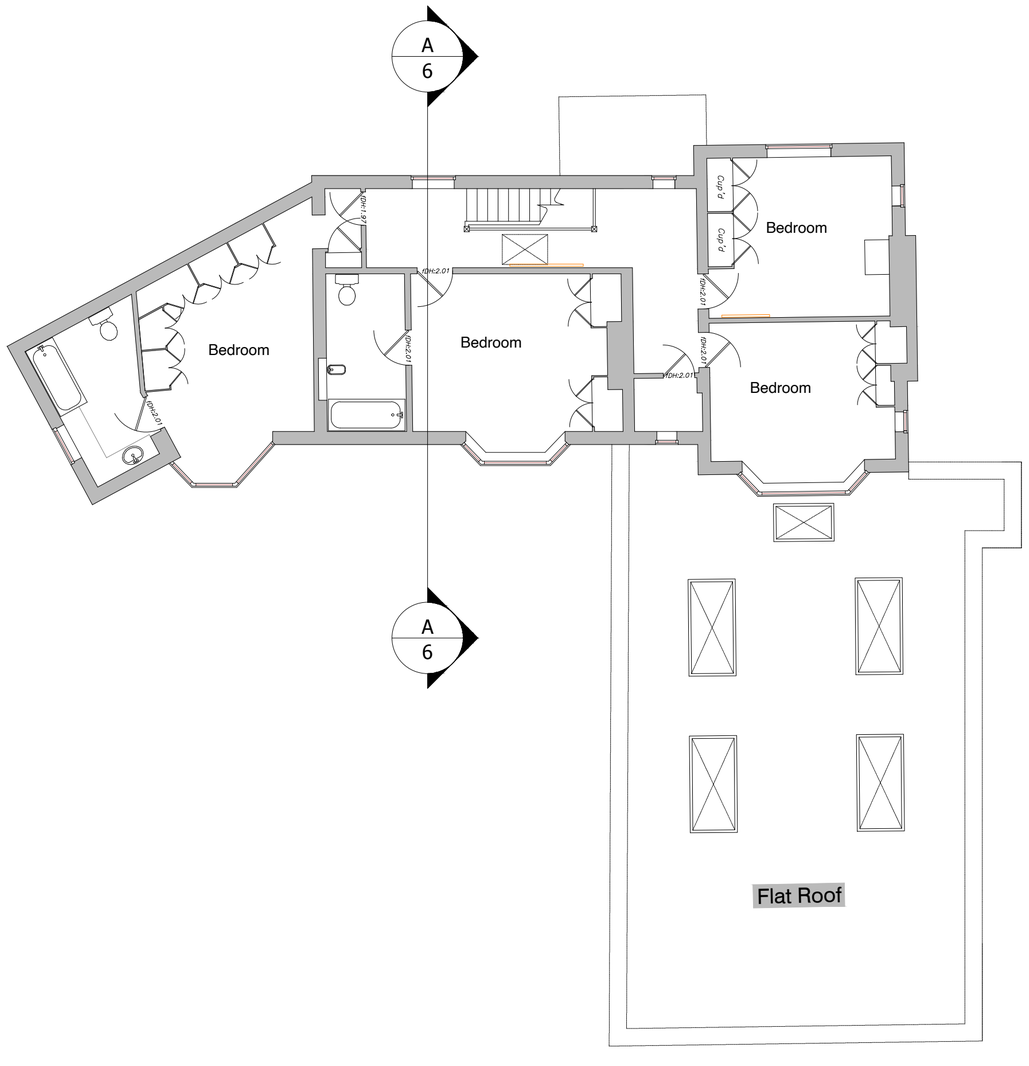

2 SECOND FLOOR PLAN

Scale: 1:100

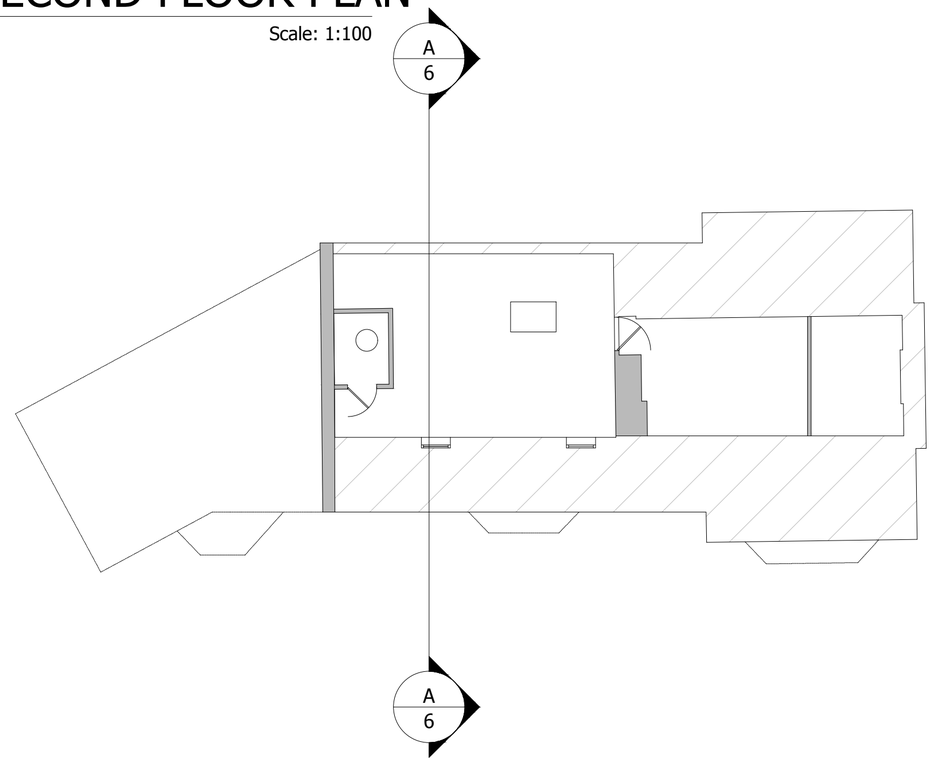

REV	DESCRIPTION		REV BY/DATE
C	-		-
B	-		-
A	-	PT	-

EXISTING

TUK SURVEYORS LTD T/A TUK ARCHITECTURE Reg: 10706216 England & Wales

THIS DRAWING IS THE PROPERTY OF TUK ARCHITECTURE NO DISCLOSURE, REPRODUCTION OR USE OF ANY PART OF THIS DRAWING MAY BE MADE WITHOUT PRIOR WRITTEN PERMISSION OBTAINED FROM TUK ARCHITECTURE

TUK ARCHITECTURE
1 Potter St, Melbourne,
Derby DE73 8HW
T: 01332 660057
E: info@tukarchitecture.co.uk
w: www.tukarchitecture.co.uk
RICS
TUK ARCHITECTURE

FIRST ANGLE PROJECTION | ALL DIMENSIONS IN mm UNLESS OTHERWISE STATED

DRAWING TITLE: EXSITING FIRST & SECOND FLOOR PLAN

PROJECT TITLE: HOUSE ALTERATIONS

CUSTOMER/SITE: MR & MRS HOBBS
99 BURLEY LANE, DERBY, DE22 5JR

DATE	SCALE	DRAWN BY	CHECKED BY	APPROVED BY
23/11/2020	AS/DWG	JD	PT	PT

DRAWING No. 20-039-A-E03 | REV ~