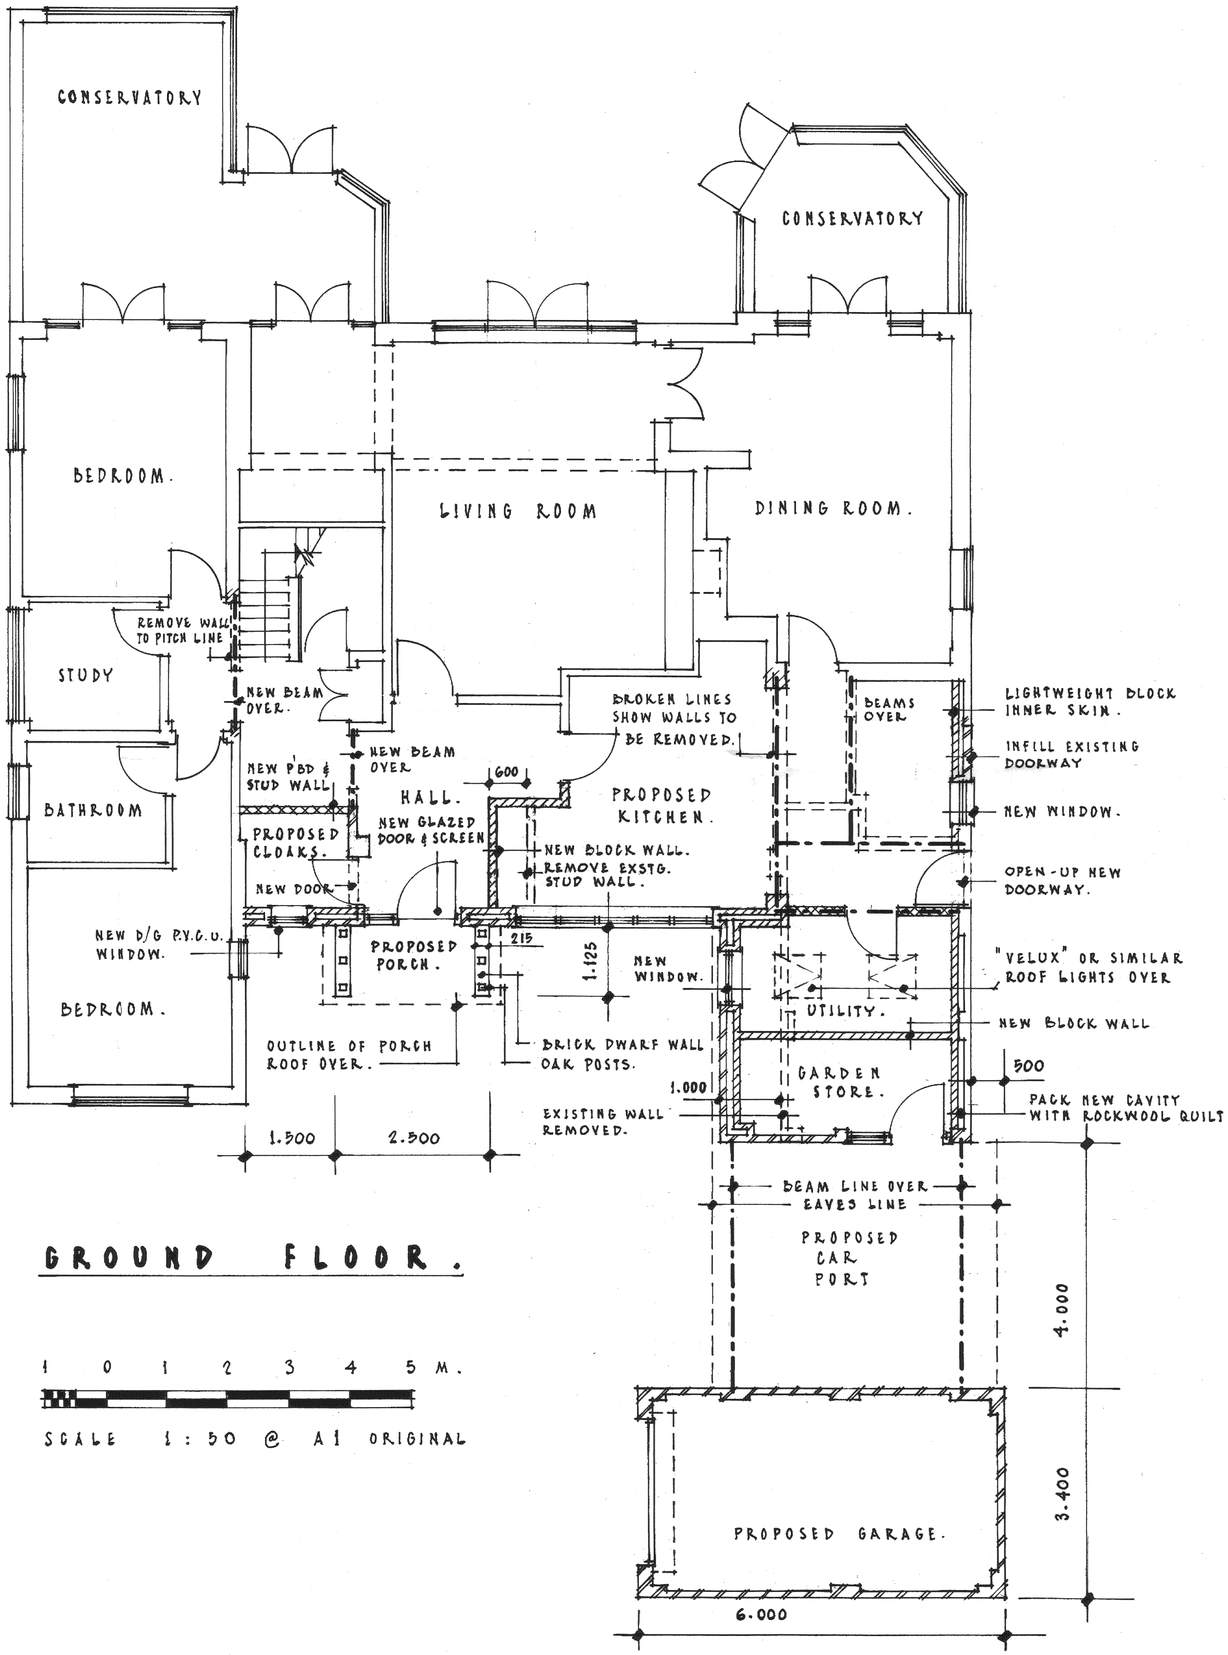

GROUND FLOOR.

1 0 1 2 3 4 5 M.

SCALE 1:50 @ A1 ORIGINAL

NORTH.

KEY.

- WALL TO BE REMOVED.
- PLASTERBOARD & STUD.
- CONCRETE BLOCKWORK.
- BRICKWORK.
- BEAM OVER.

PROPOSED ALTERATIONS
No. 17 BROADWAY, DUFFIELD
DE56 4BT.

PROPOSED GROUND FLOOR PLAN.

SCALE. 1:50 @ A1. DATE. JUNE '21.

rsthelwellarchitect@mail.com DRG. DM/178/4