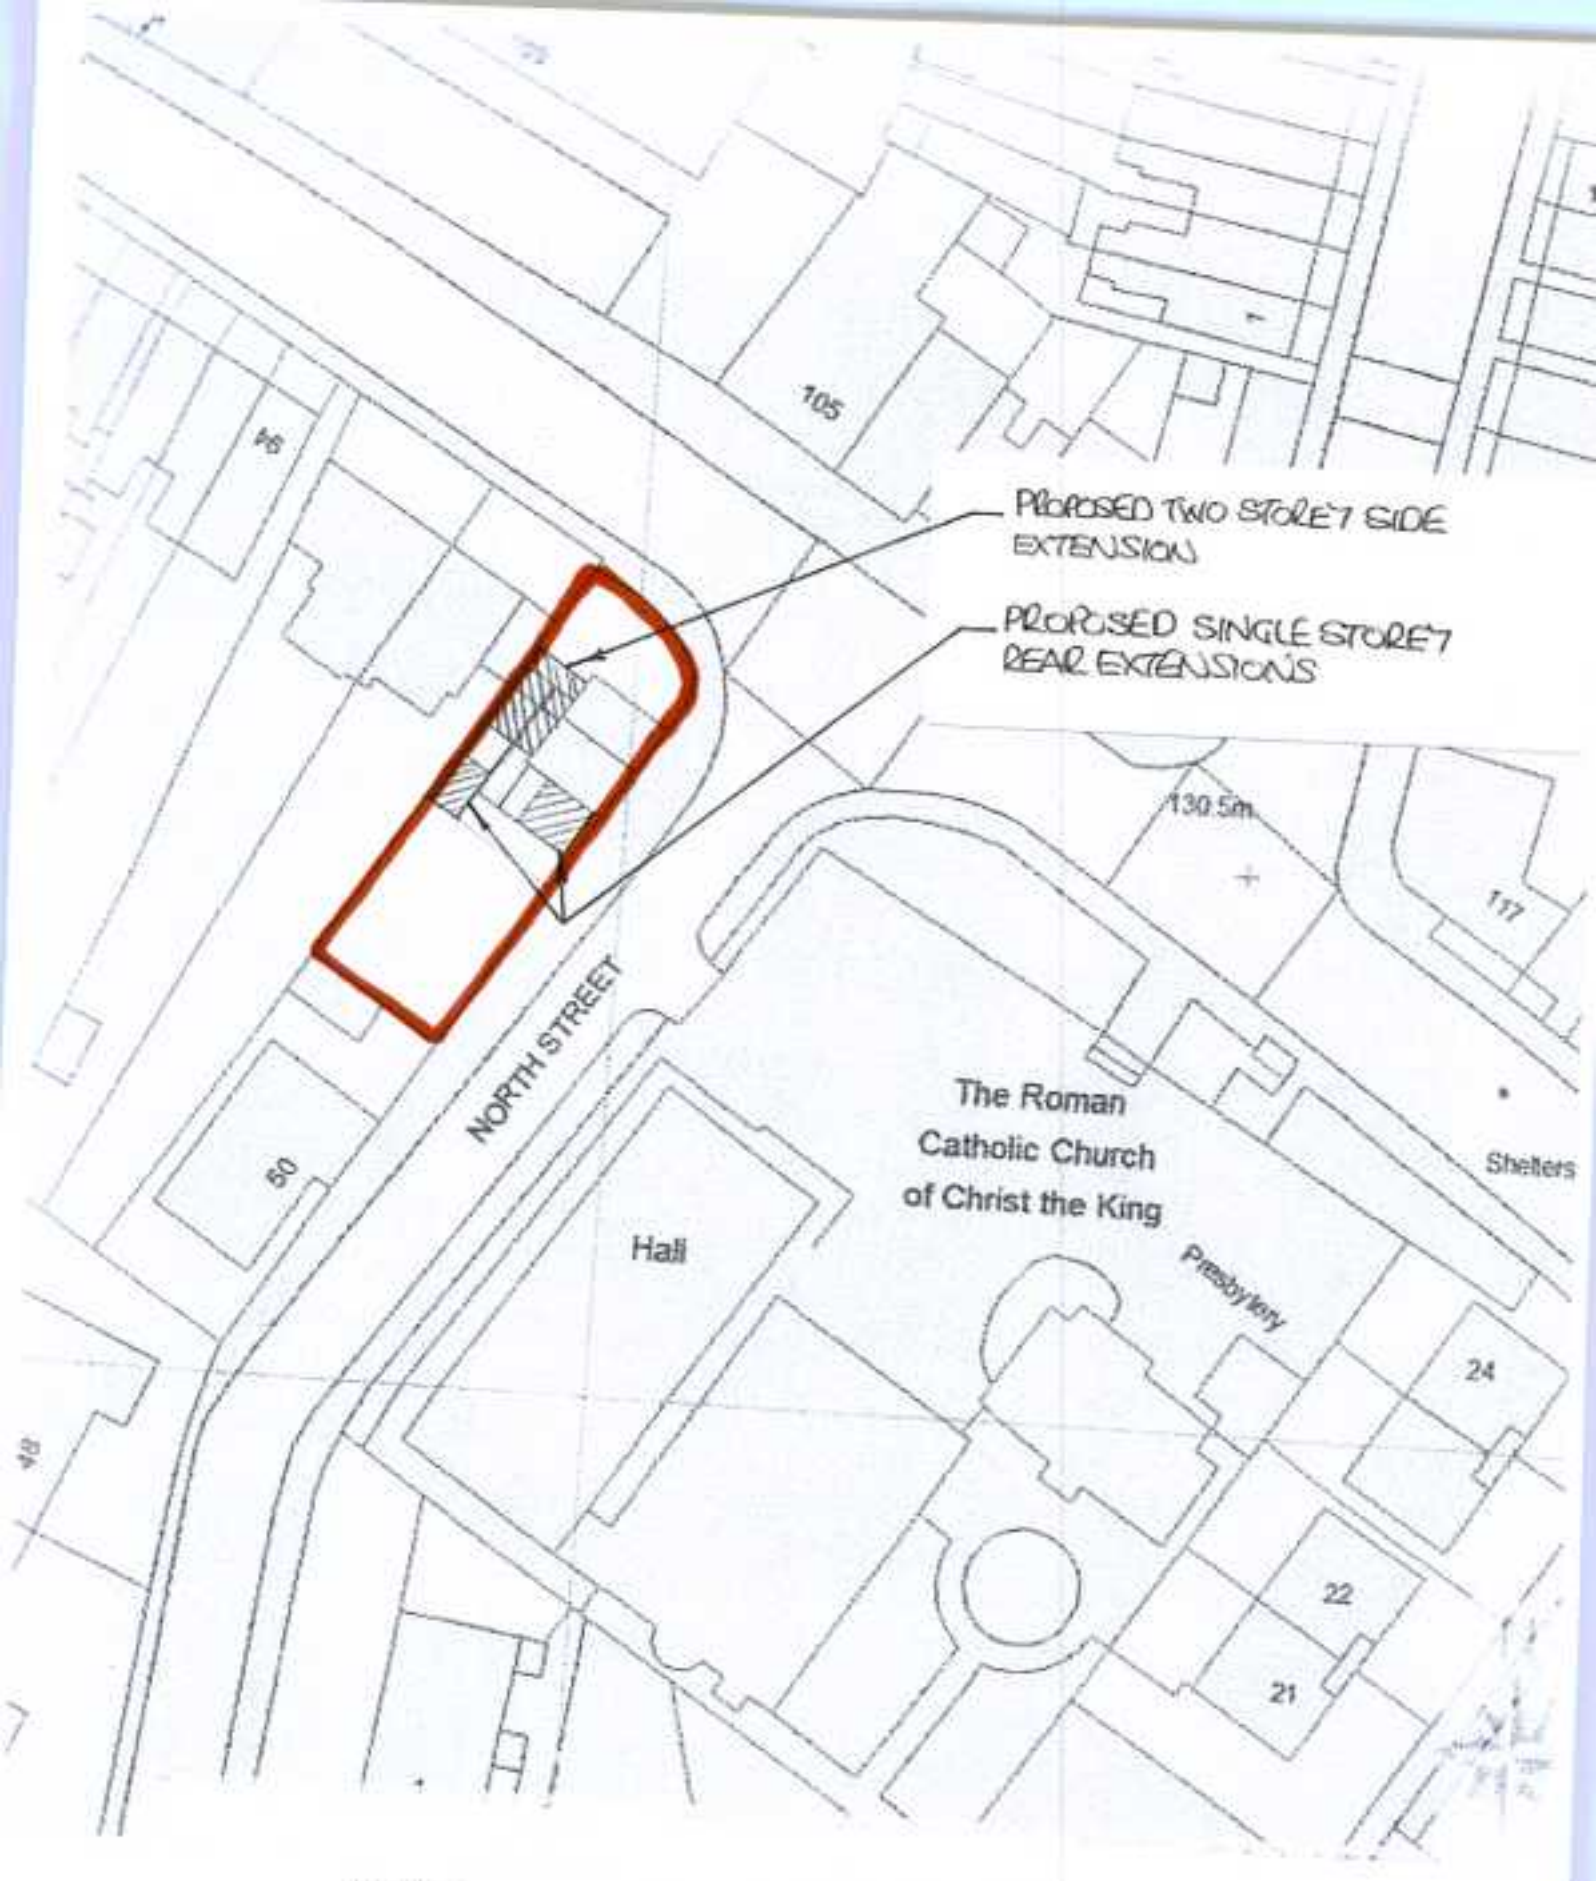
PROPOSED TWO STOREY SIDE EXTENSION
PROPOSED SINGLE STOREY REAR EXTENSIONS
105
46
130.5m
117
NORTH STREET
50
The Roman Catholic Church of Christ the King
Hall
Presbytery
Shelters
24
22
21

SCALE 1:500

N