10 Station Road, DE5 8ND

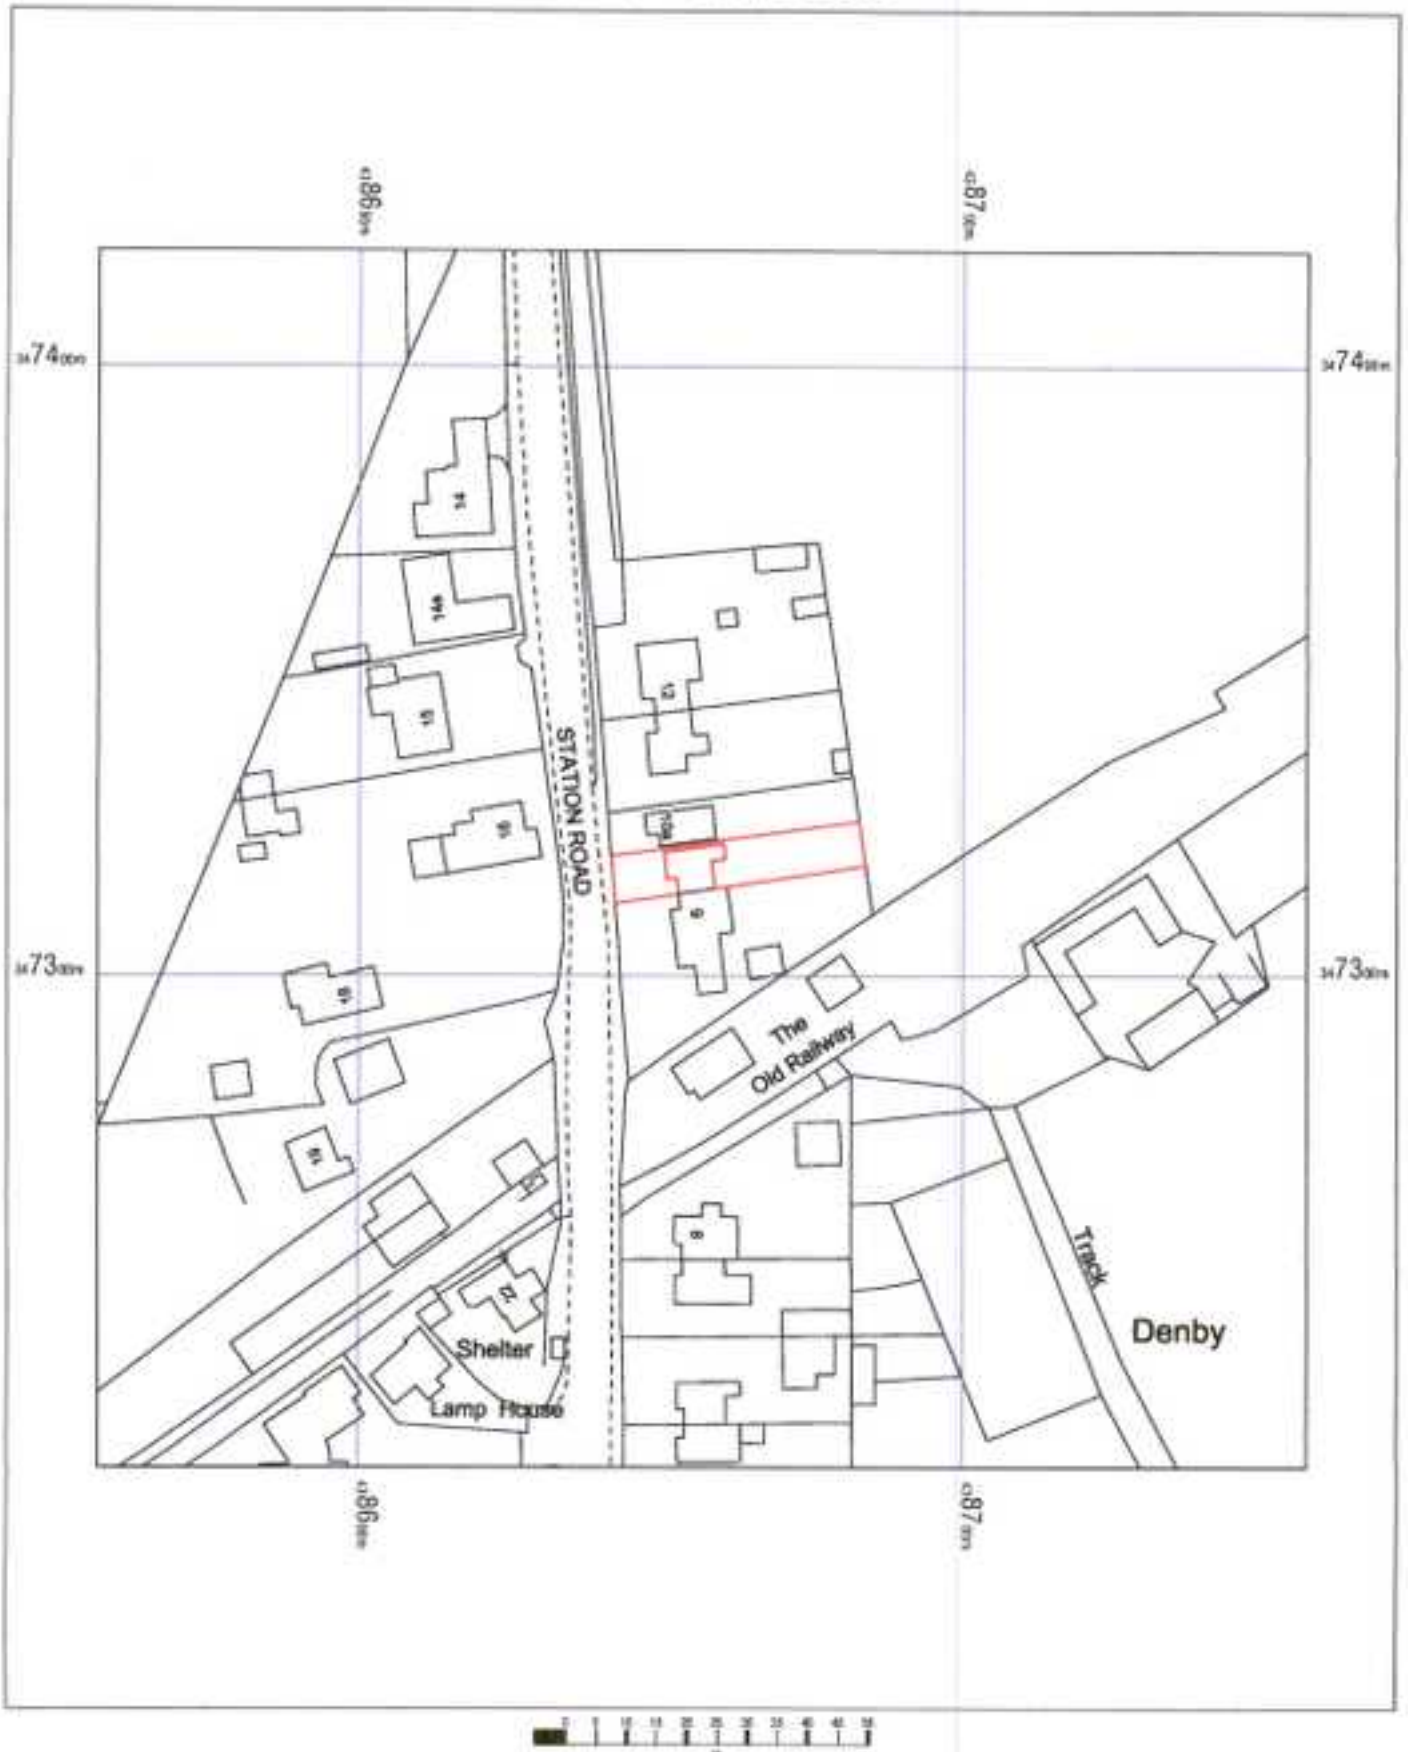

10 Station Road,
Denby,
Ripley,
Derbyshire
DE5 8ND

OS MasterMap 1250/2500/10000 scale
Tuesday, August 24, 2021, ID: MPMBW-00985696
www.blackwellmapping.co.uk

1:1250 scale print at A4, Centre: 438657 E, 347319 N

©Crown Copyright Ordnance Survey. Licence no. 100041041

N

BLACKWELL'S
MAPPING SERVICES
PLANNING & PROFESSIONAL MAPPING
www.blackwellmapping.co.uk
TEL: 0800 151 2612
maps@blackwell.co.uk