4/6/09



PRINCIPLE (SOUTH) ELEVATION

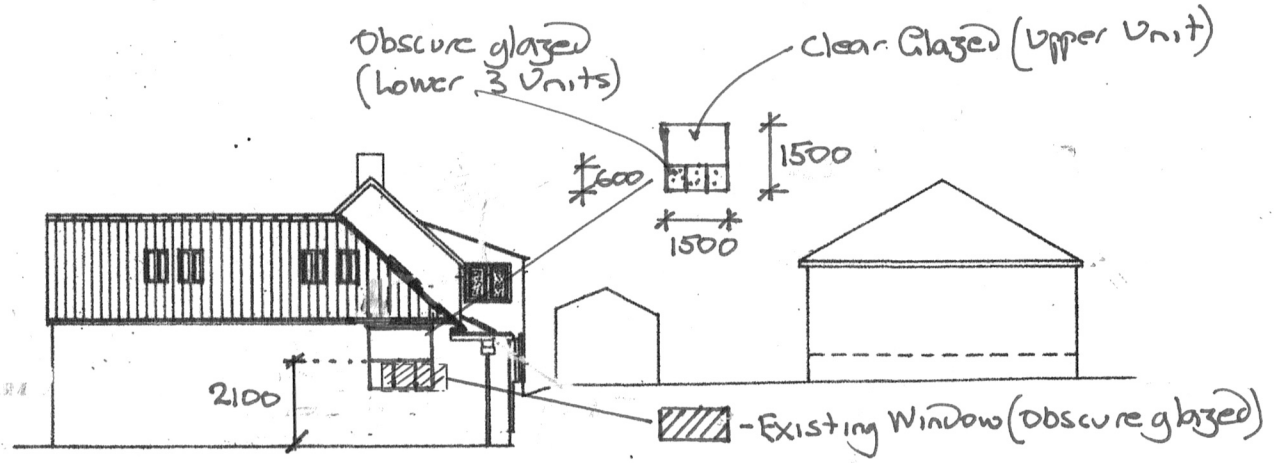

GABLE (EAST)ELEVATION

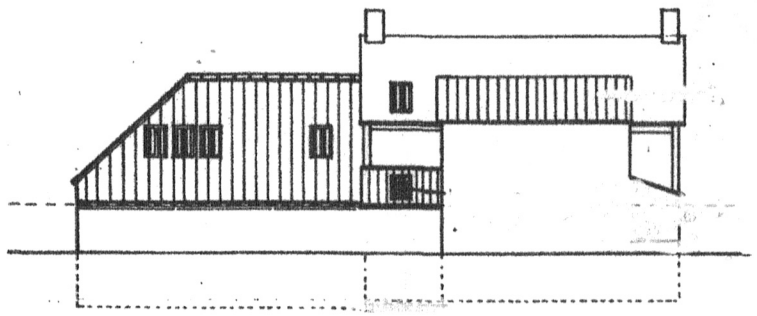

REAR (NORTH) ELEVATION

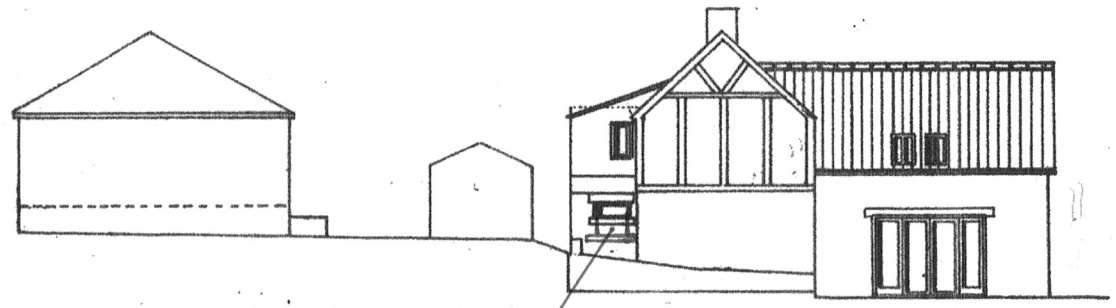

GABLE (WEST) ELEVATION

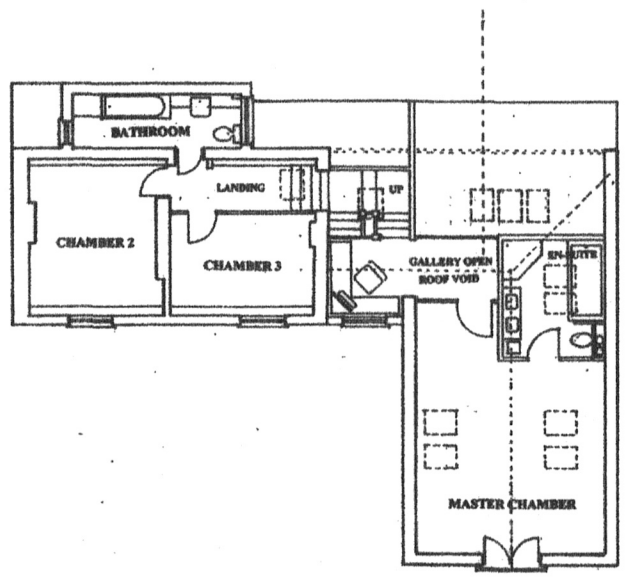

FIRST FLOOR PLAN

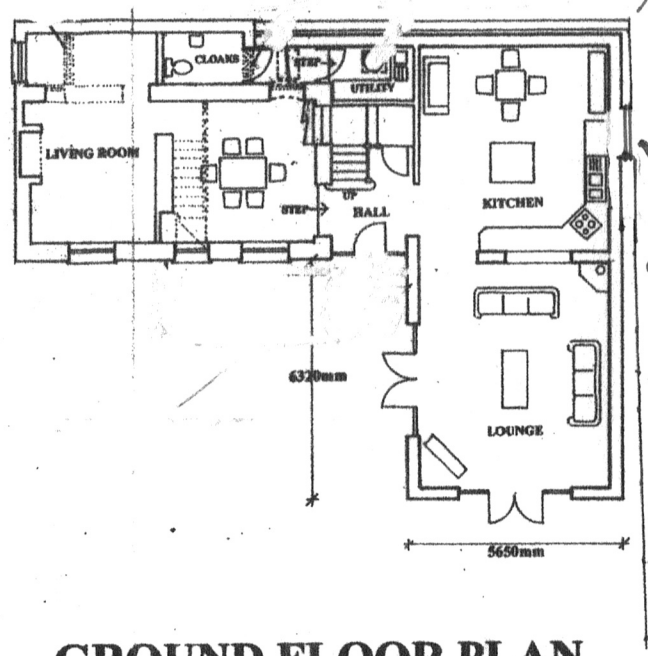

GROUND FLOOR PLAN

New Window by lowering cill by 300mm

Enlarge existing window.

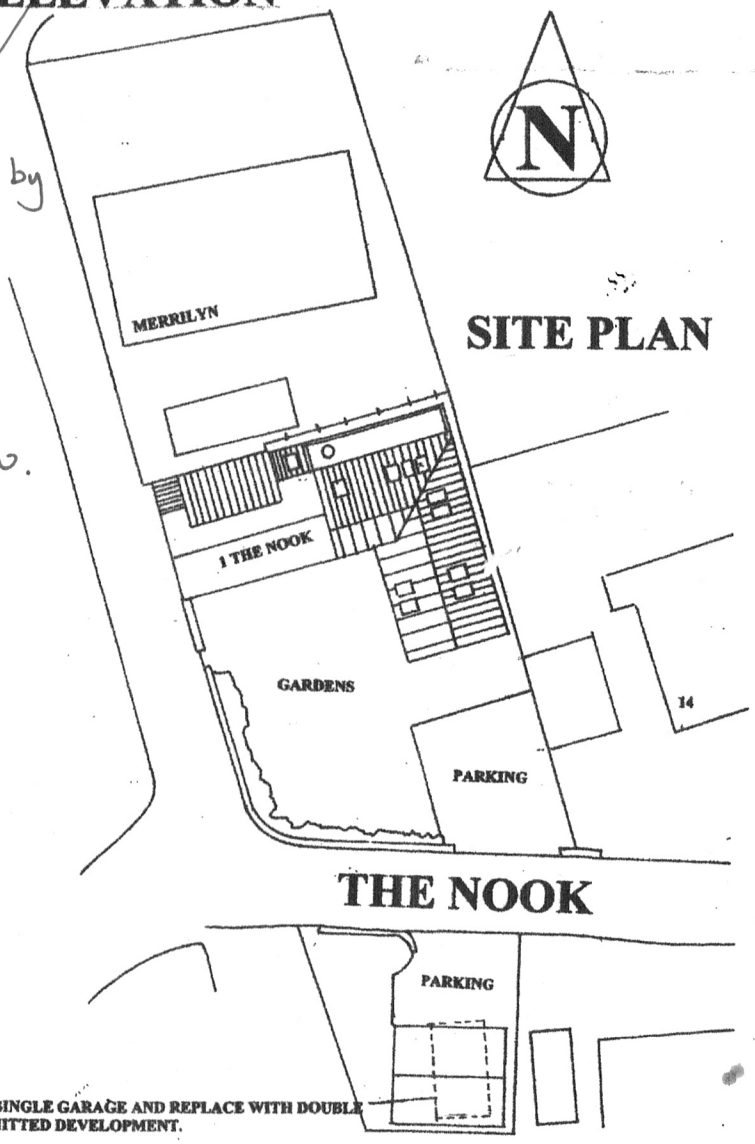

SITE PLAN

THE NOOK

DEMOLISH EXISTING SINGLE GARAGE AND REPLACE WITH DOUBLE GARAGE UNDER PERMITTED DEVELOPMENT.

NOTES:
All dimensions must be checked on site and not scaled from this drawing.

A		
	Date	Revisions

© copyright

Client
Mr & Mrs FLOWERS

Job Title
1 THE NOOK,
HOLBROOK,
BELPER,
DERBYSHIRE.

Drawing Title
Proposed new windows to Kitchen & Study.

Scale 1:100 1:200

Date AUG 21 Drawn by GMF

Drg. No. SVD|301|HOL|21 Rev.