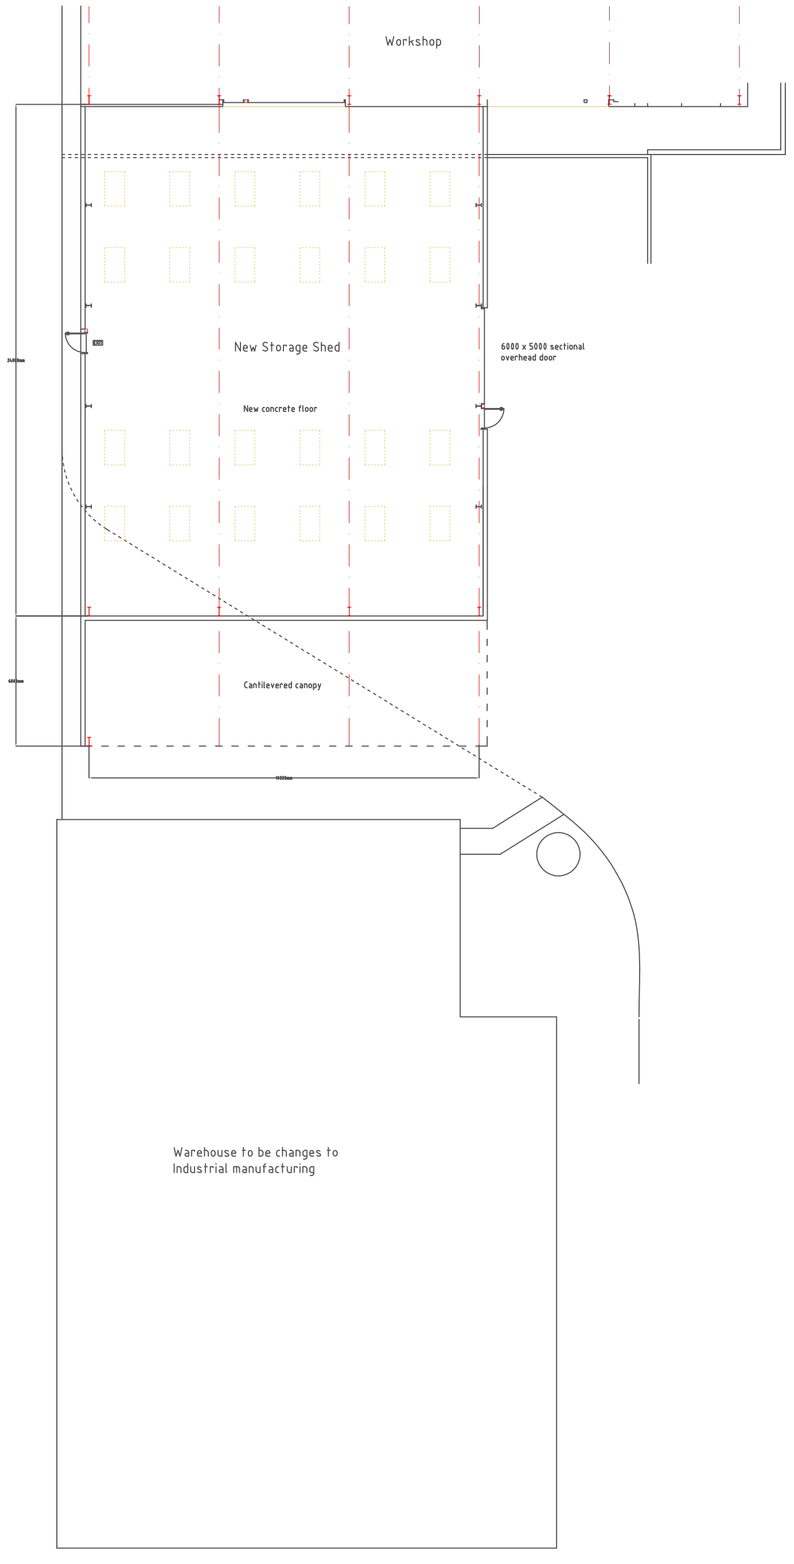

Ground Plan

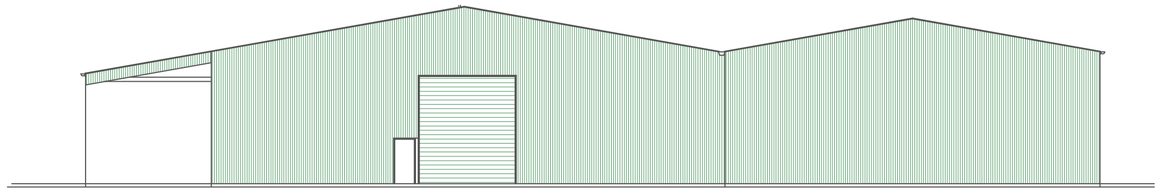

North West Elevation

South East Elevation

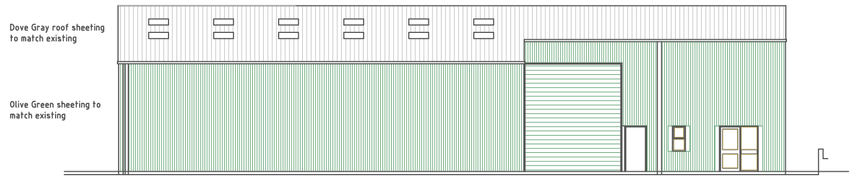

South West Elevation

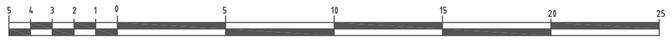

Scale of Metres



Client
Howardson Ltd

Location
Howardson Works
Kirk Langley
Ashbourne
Derbyshire
DE6 4NJ

Proposal
Storage Shed Extension to Existing Industrial Unit

Drawing
Planning Layout

Scale	Date
1:200	**July 2021**
Sheet No **02**	Job No **9627**

Woore Watkins Ltd
Harlington Suite, Ednaston Park, DE6 1FA
t: 01335 818088
e: info@woorewatkins.co.uk