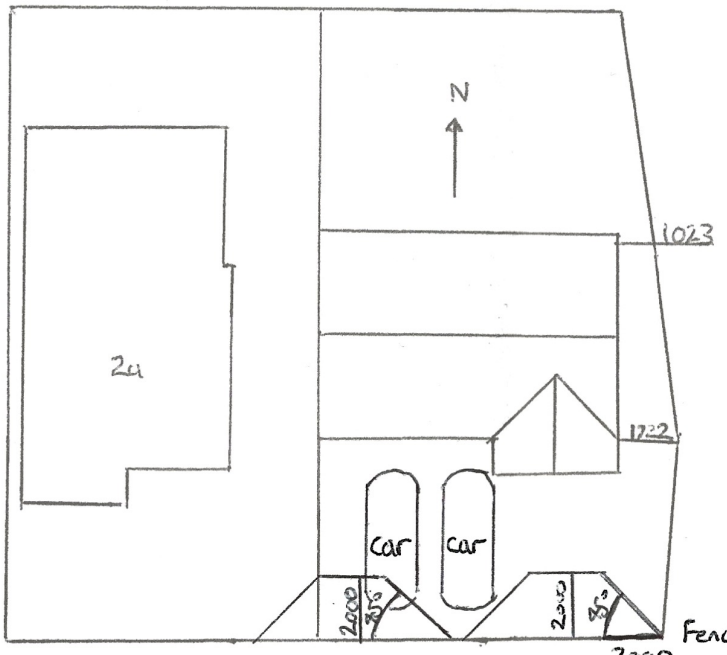

Proposed Plan
scale 1:200

pedestrian intervisibilty splays

Client:	Mr G A Hodgman 39 Main Road Smalley Derbyshire DE7 6EF
Location:	Mr G A Hodgman Land adjacent to 2a Jessop street Waingroves Derbyshire DE5 9TL
Proposal:	Two storey Three Bedroom Detached Hou pedestrian intervisibilty splays
Title:	Ground Floor Plans

	Scale:	Drawn By:	Drawing No:
6/08/2021	1:100 1:200	GPH	