

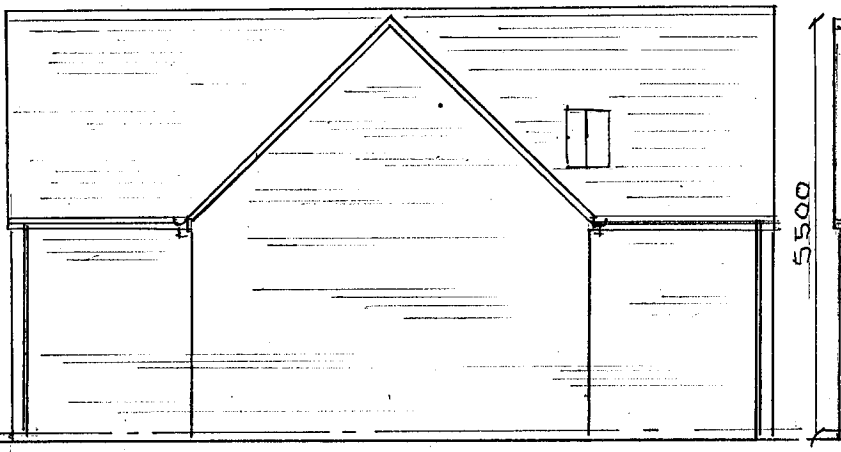



NORTH ELEVATION

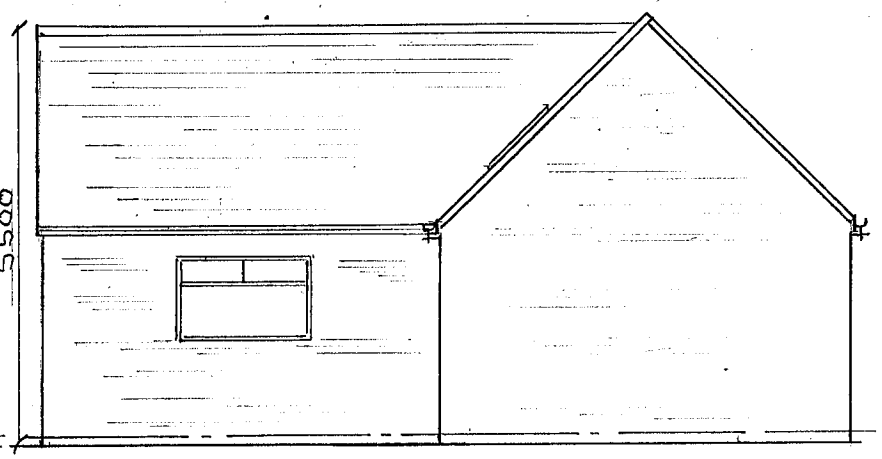

EAST ELEVATION

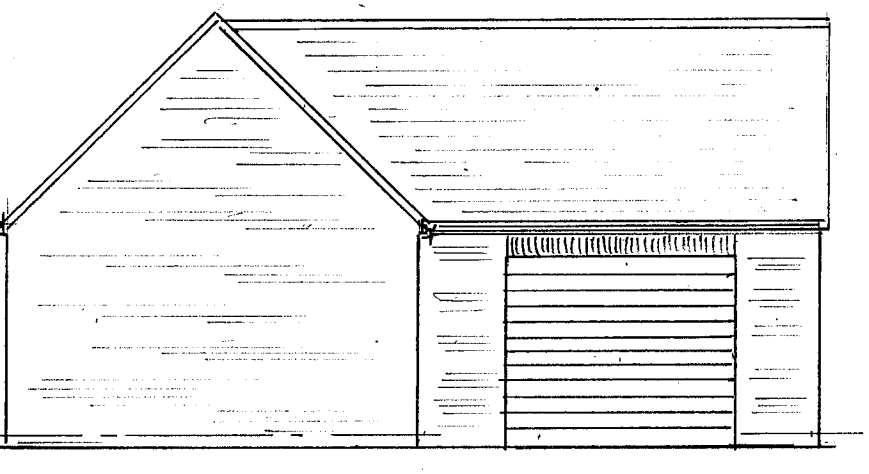


WEST ELEVATION

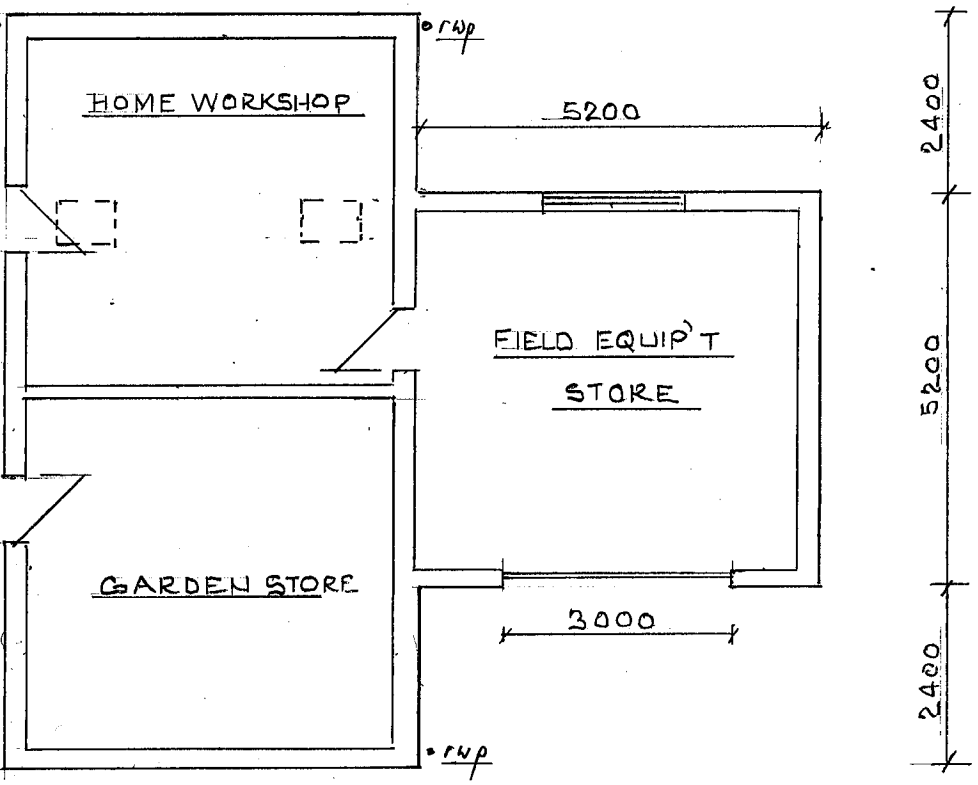


FLOOR PLAN


PROPOSED DETAIL

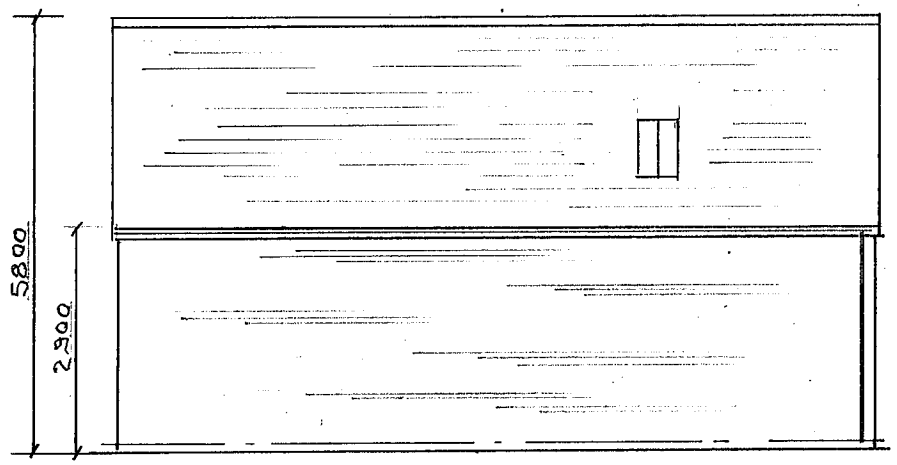


NORTH ELEVATION

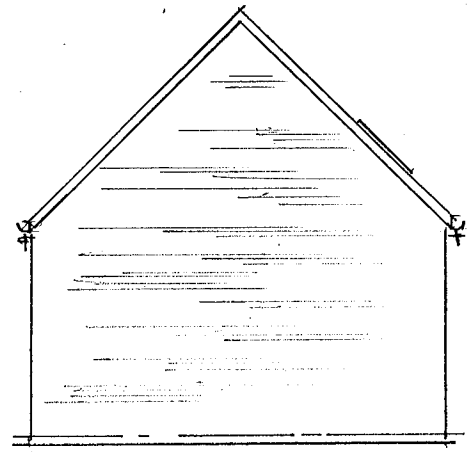

EAST ELEVATION

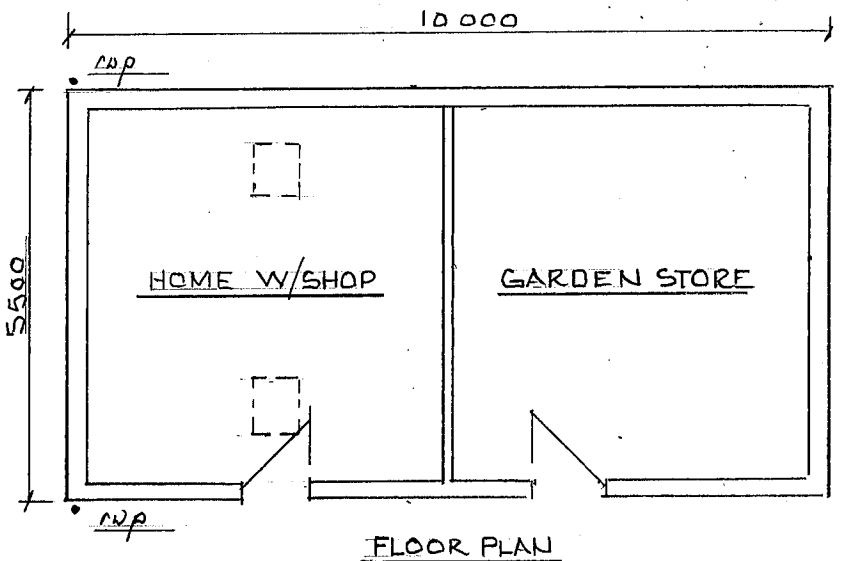

FLOOR PLAN

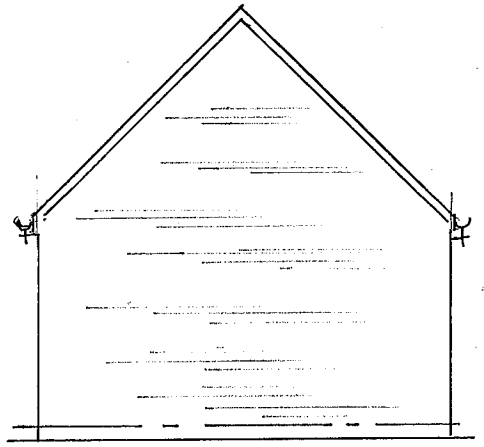

WEST ELEVATION

EXISTING DETAIL

Philip C Anthony – Building Services Consultant 40 Uttoxeter Road, Mickleover, Derby. DE3 9GE
Tel. 01332 513539 mobile. 078701 48111 email phil48472@gmail.com

Project: *Building work for Mr & Mrs Sheehan at Keepers Cottage Muggington Lane End DE6 4PP*

Scale: 1:100 at A3

Drawing No. 290821 sheet 1 Rev 0