THIS DRAWING USES DRAWINGS LISTED BELOW IN REFERENCES AS BASELINE INFORMATION FOR THE PRODUCTION OF THIS DRAWING. NO DIMENSIONS CAN BE VALIDATED UNTIL FULL SITE SURVEY HAS BEEN CARRIED OUT PRIOR TO CONSTRUCTION. DO NOT SCALE FROM THIS DRAWING.

This document references the following file:-

Reference Name	Status	Revision
19_001-PG-XX-ZZ-M3-I-0001	S0	P01.1

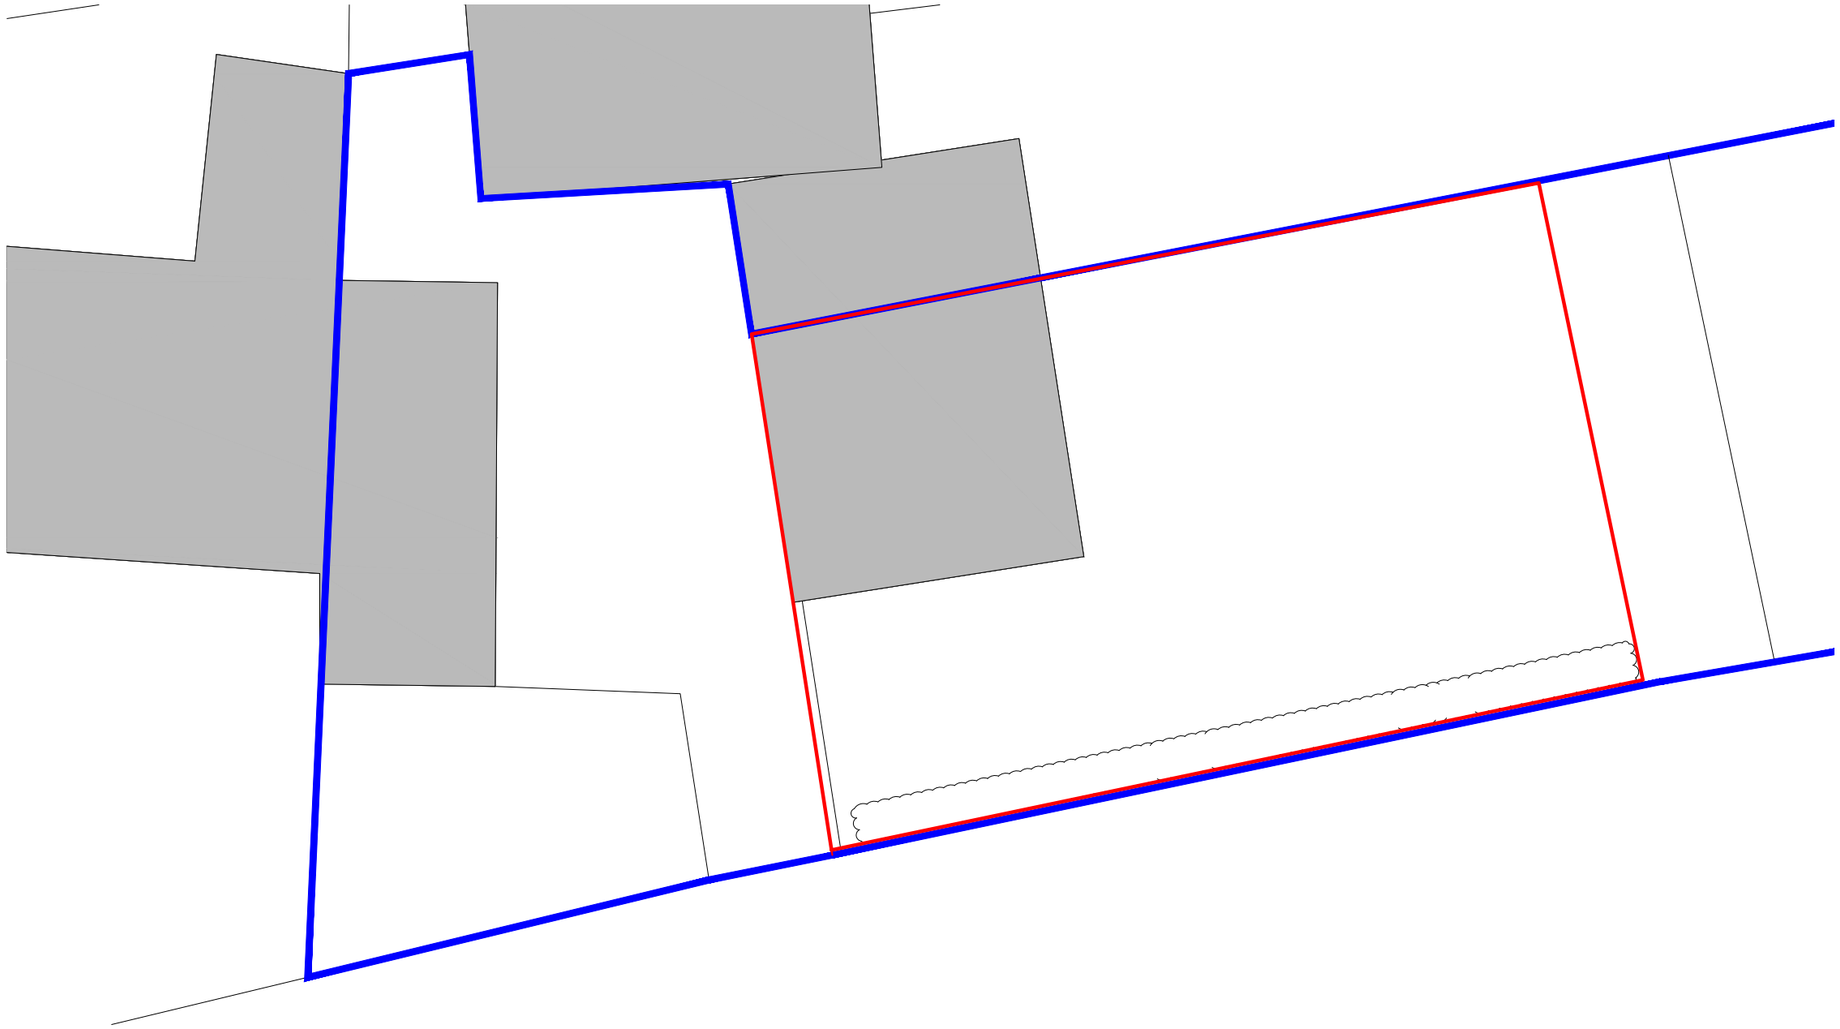

KEY
- Application Site Area = 443.8 m²
- Land also in applicant's ownership

REV	DESCRIPTION	DATE	DRAWN/ CHK'D
P01	FIRST ISSUE	07.06.20	MTS/MTS

20_006-CH-XX-ZZ-DR-W-**1210**

EXISTING BLOCK PLAN

PURPOSE OF ISSUE	STATUS	SCALE at A3	REVISION
INFORMATION	S2	1:200	P01

CLIENT
XXX

PROJECT
EXTENSION

ADDRESS
BURLEY HOUSE, DERBY ROAD, DUFFIELD