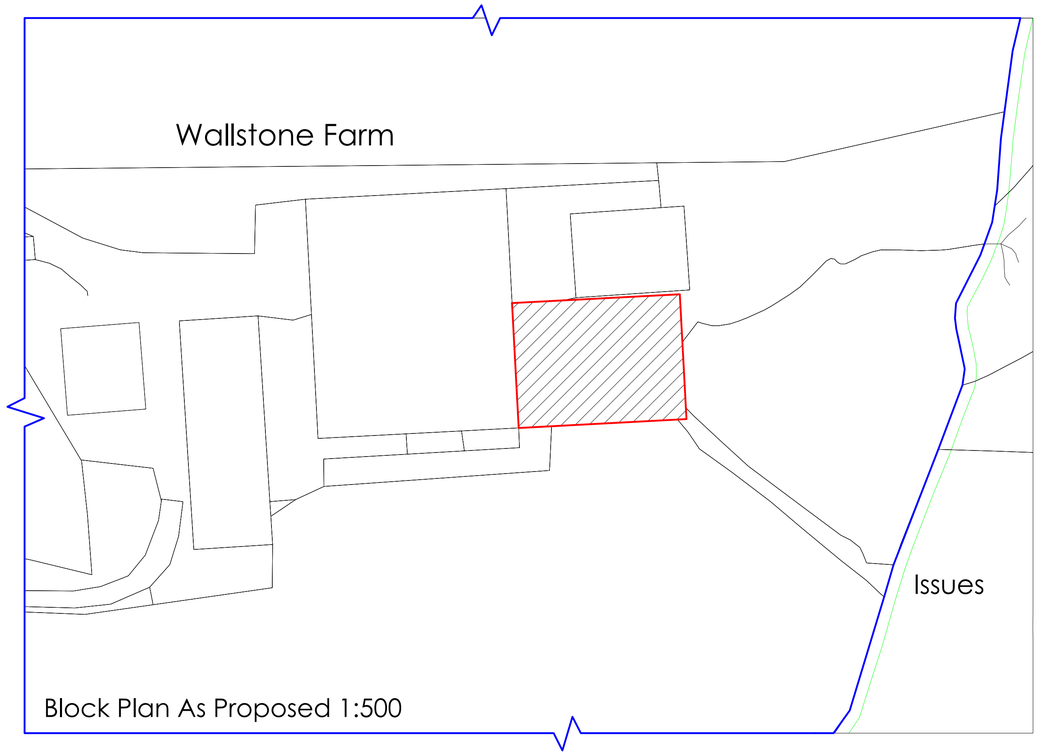

Block Plan As Proposed 1:500

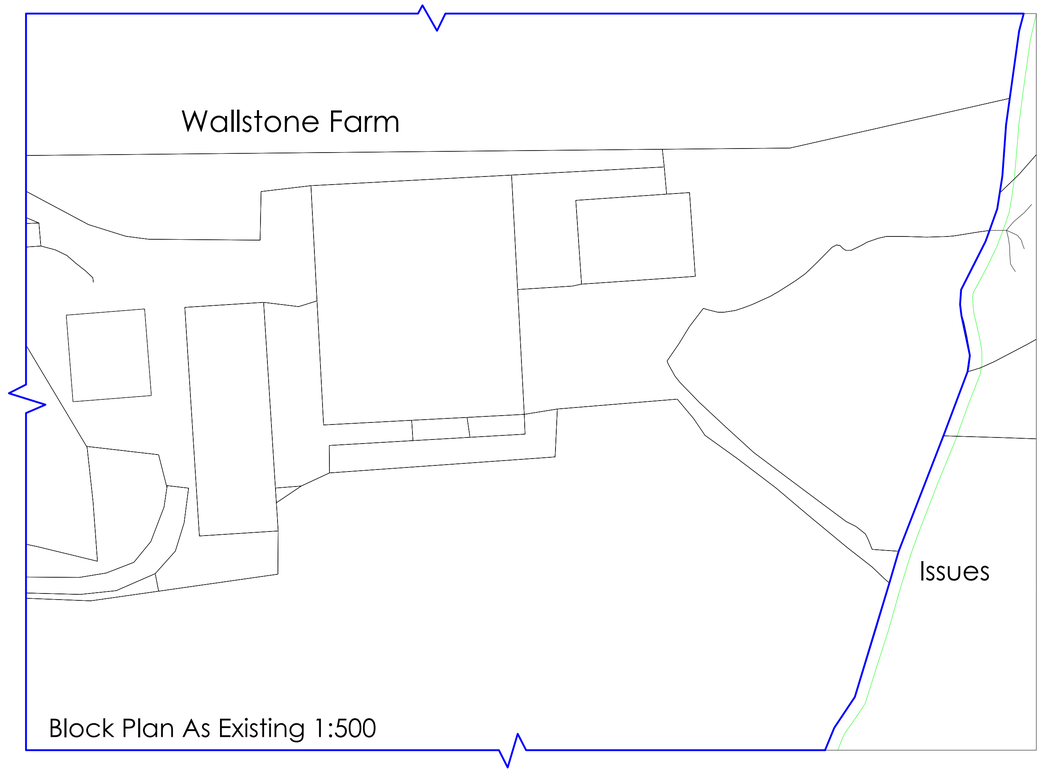

Block Plan As Existing 1:500

0m 5 10 15 20 30 40 50m

Block Plan -1:500 [A1]

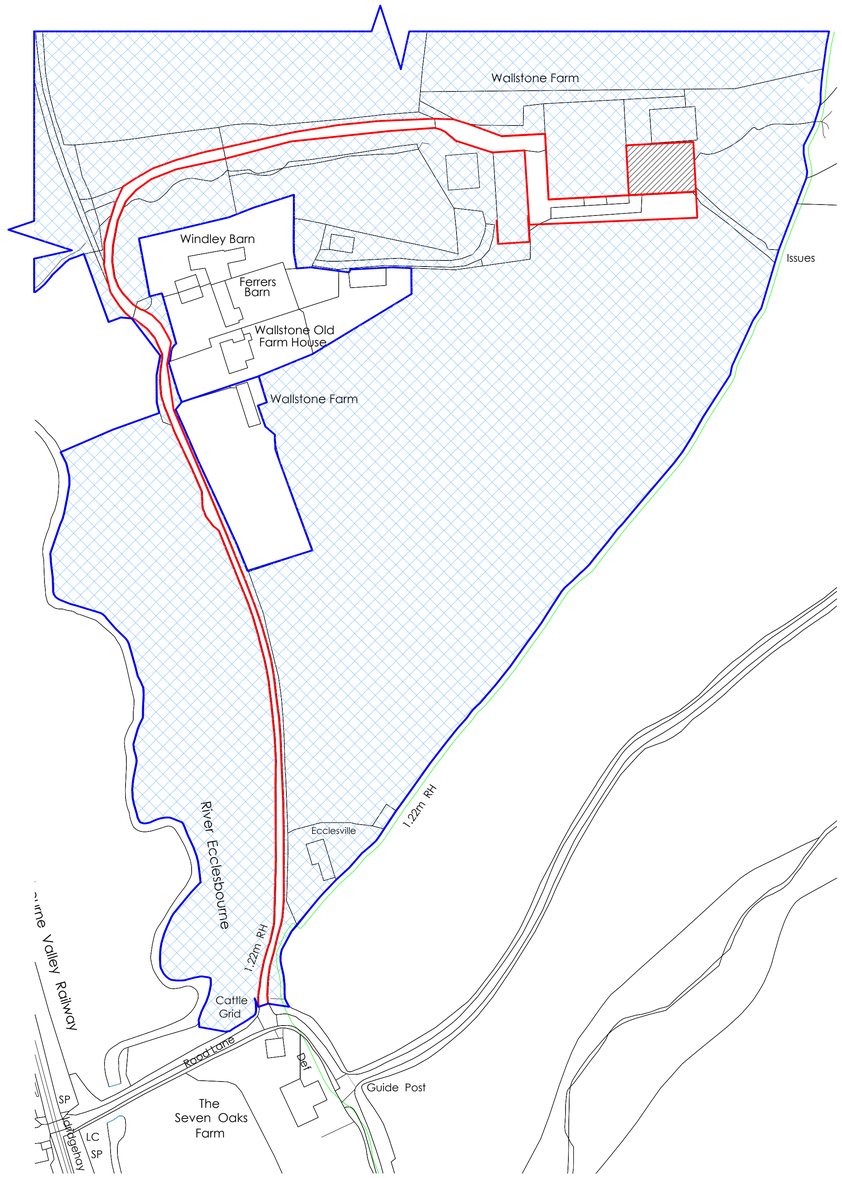

Location Plan 1:1250

N

0m 20 40 60 80 100m

Location Plan -1:1,250 [A1]

Rev.	Date.	Revision Details.

Client: Mrs C Matkin
Wallstone Farm

Project: New Agricultural Building

Title: Site Plan & Block Plans

FISHER GERMAN

Fisher German LLP. The Estates Office
Norman Court, Ashby de la Zouch
Leicestershire. LE65 2UZ
fax: 01530 413896 tel: 01530 412821
e-mail: ashby@fishergerman.co.uk

Scale: As indicated

Date: July 2021

Drawn: KS (ELA) **Checked:** EW

Drg No: 111897 / 301

THIS DRAWING IS PROTECTED BY COPYRIGHT. IT MAY NOT BE REPRODUCED IN ANY FORM OR BY ANY MEANS FOR ANY PURPOSE WITHOUT WRITTEN PERMISSION OF FISHER GERMAN LLP CHARTERED SURVEYORS.
FISHER GERMAN LLP. IS A LIMITED LIABILITY PARTNERSHIP.
REGISTERED IN ENGLAND AND WALES. REGISTERED NUMBER: OC317554.
REPRODUCED USING ORDNANCE SURVEY DATA. CROWN COPYRIGHT.
ALL RIGHTS RESERVED. LICENCE NUMBER: 100050237