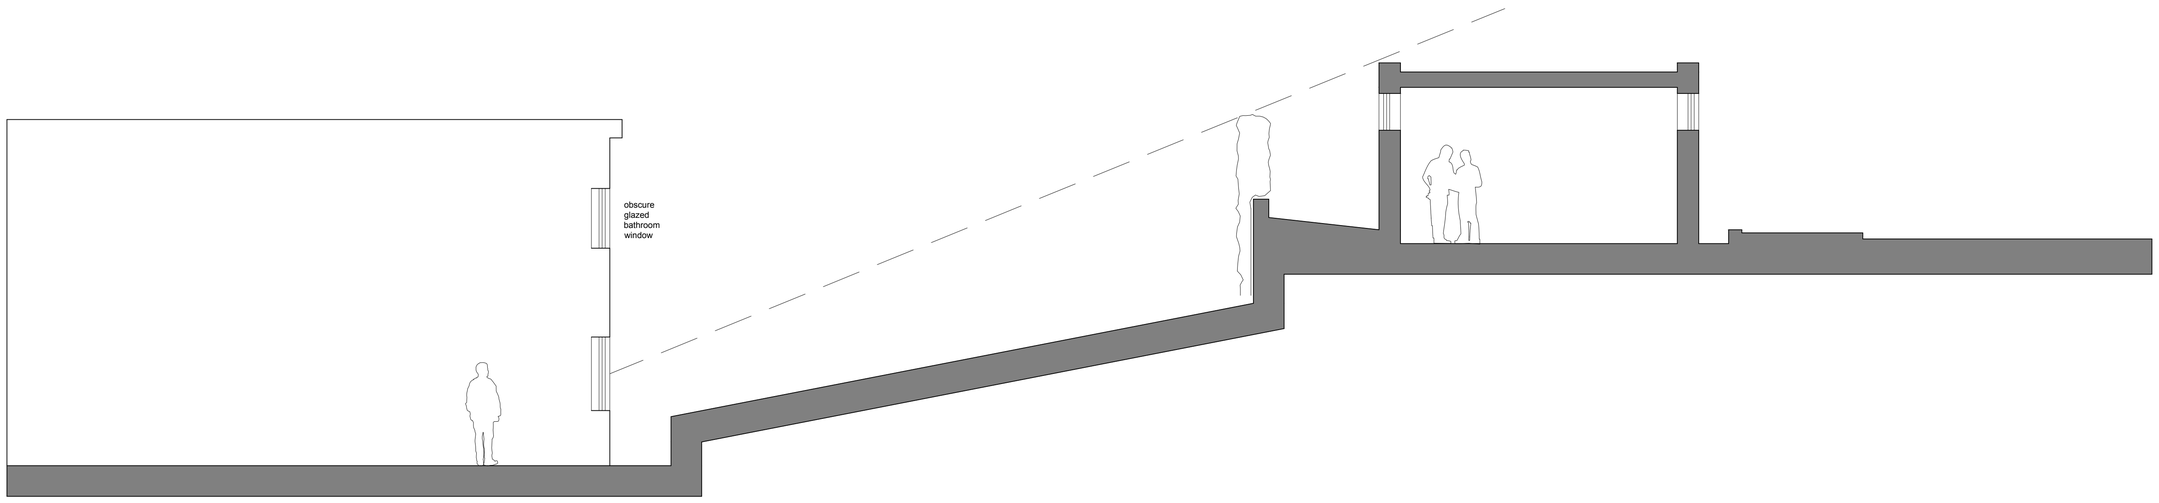

10 001 Indicative Section through the site.
1:50

Rev.	Drawn	Comments	Date

Status Planning

dkmy architects ltd
Davidson Keighley Marston Yates
a: 10 Spencer Road, Belper, Derbyshire, DE56 1JY
e: info@dkmy.co.uk
m: 07847 328 233
w: www.dkmy.co.uk

PROJECT
Proposed detached house on land adjacent to Valley View, Belper.

CLIENT
Mr & Mrs S Weir.

TITLE
Indicative section through the site.

DRAWN RjK
CHECKED HH
NUMBER 21-104-08-15
REVISION
SCALE 1:50
DATE Aug'21
ORIGINAL SIZE A1

FILE: *21-104 - Model.dwg*