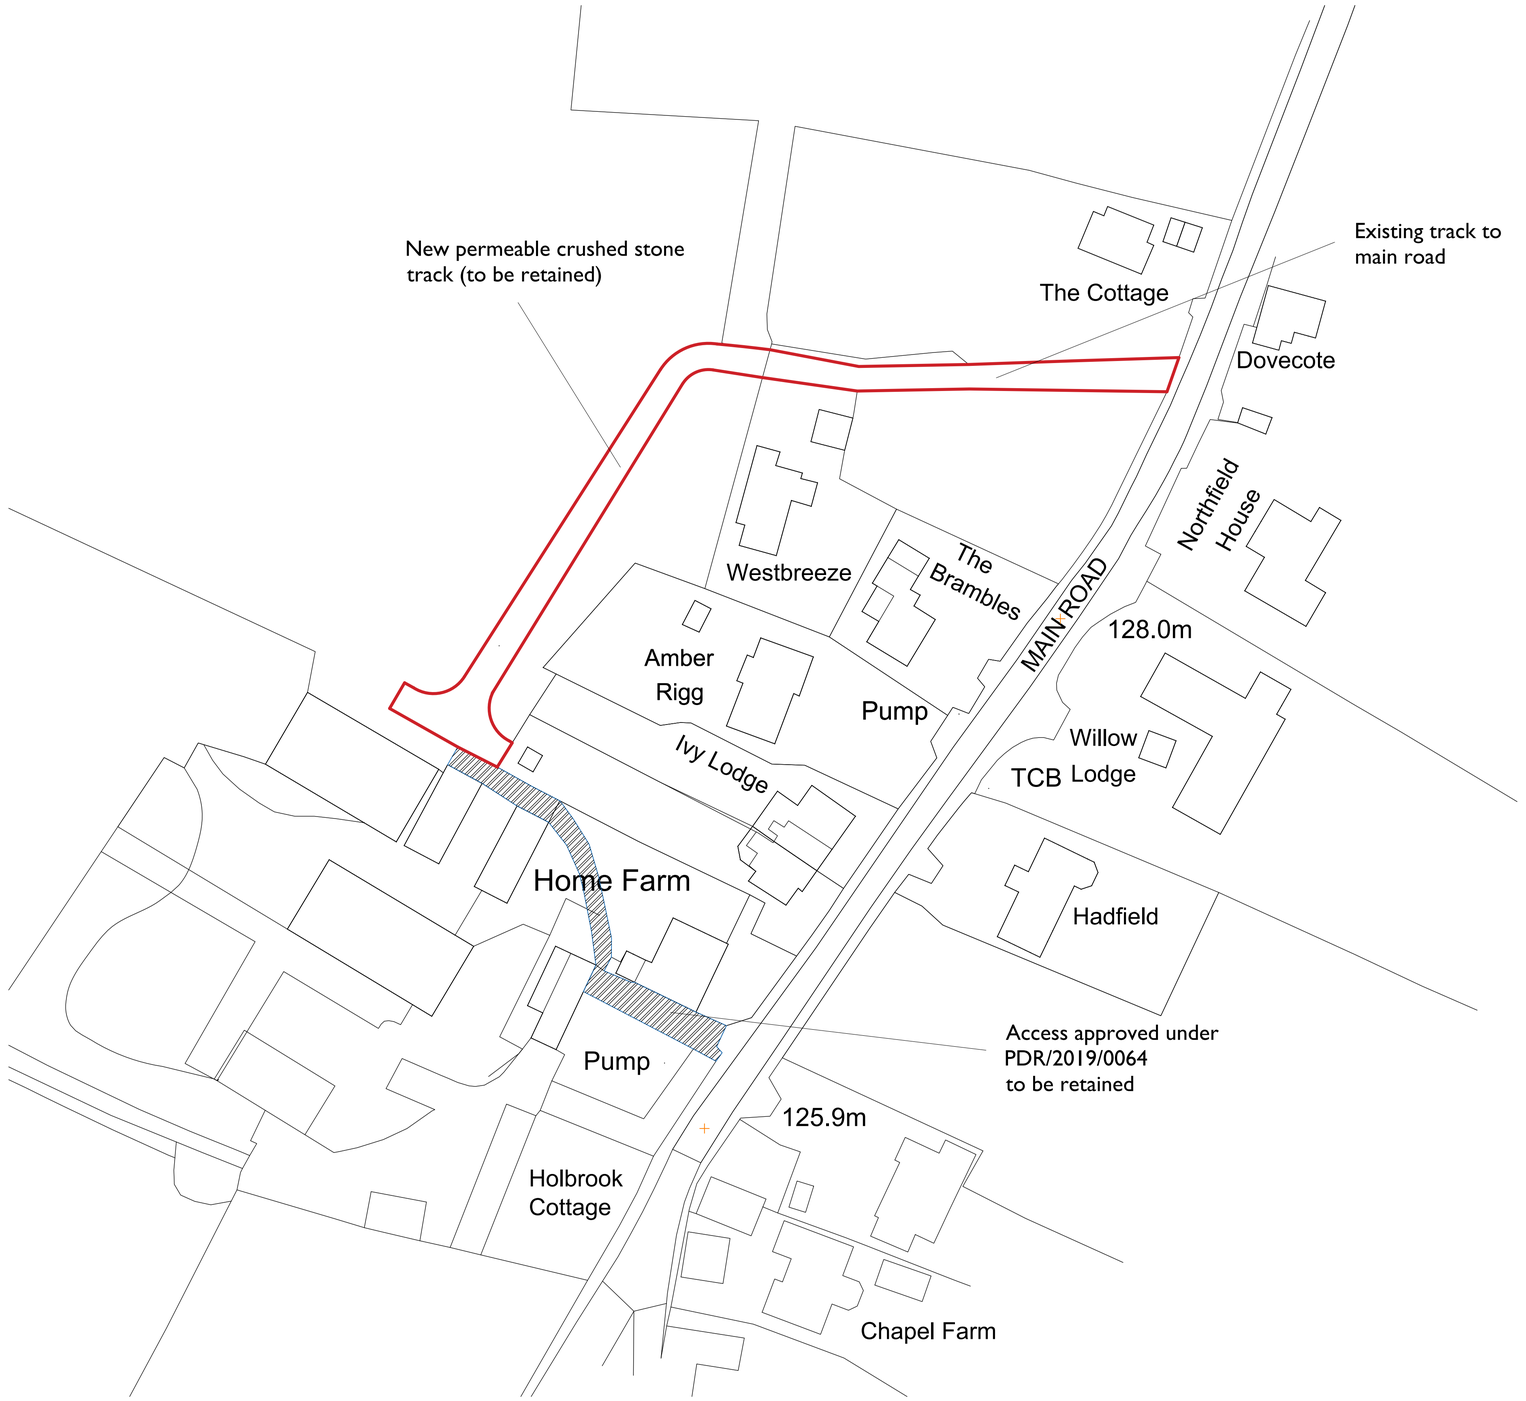


Proposed Block Plan

0m 5m 10m 25m 1:500 at A1

General Notes

Actual Size
0 10mm

©2020

These drawings are for tender purposes only and are copyright of TF Architectural Services Ltd Any anomolies must be reported to TF Architectural Services Ltd. DO NOT SCALE FROM THESE PLANS, IF UNSURE ASK.

All measurements are deemed as approximate and must be checked on site prior to works starting.

All works to be carried out in accordance with the current Building Regulations, British Standards and Codes of Practice and to the satisfaction of the Building Inspector.

No.	Revision/Issue	Date
A	Revised Track	06.06.21

TF Architectural Services Ltd
1 Marrison Way Southwell
Nottingham NG25 0ED
M: 07525253094
E: tim.fletcher@tfarchitecturalservices.co.uk

PROJECT:
Access Track

DRAWING TITLE:
Proposed Block Plan

PROJECT ADDRESS:
Home Farm, Main Road
Pentrich, DE5 3RE

CLIENT:
Mrs J Dickinson

DRG NO:
450_2019_15 Rev A

DATE: June 2020

SCALE: 1:500 / 1:200

FORMAT: A1