
Home Farm, Main Road
Pentrich, DE5 3RE

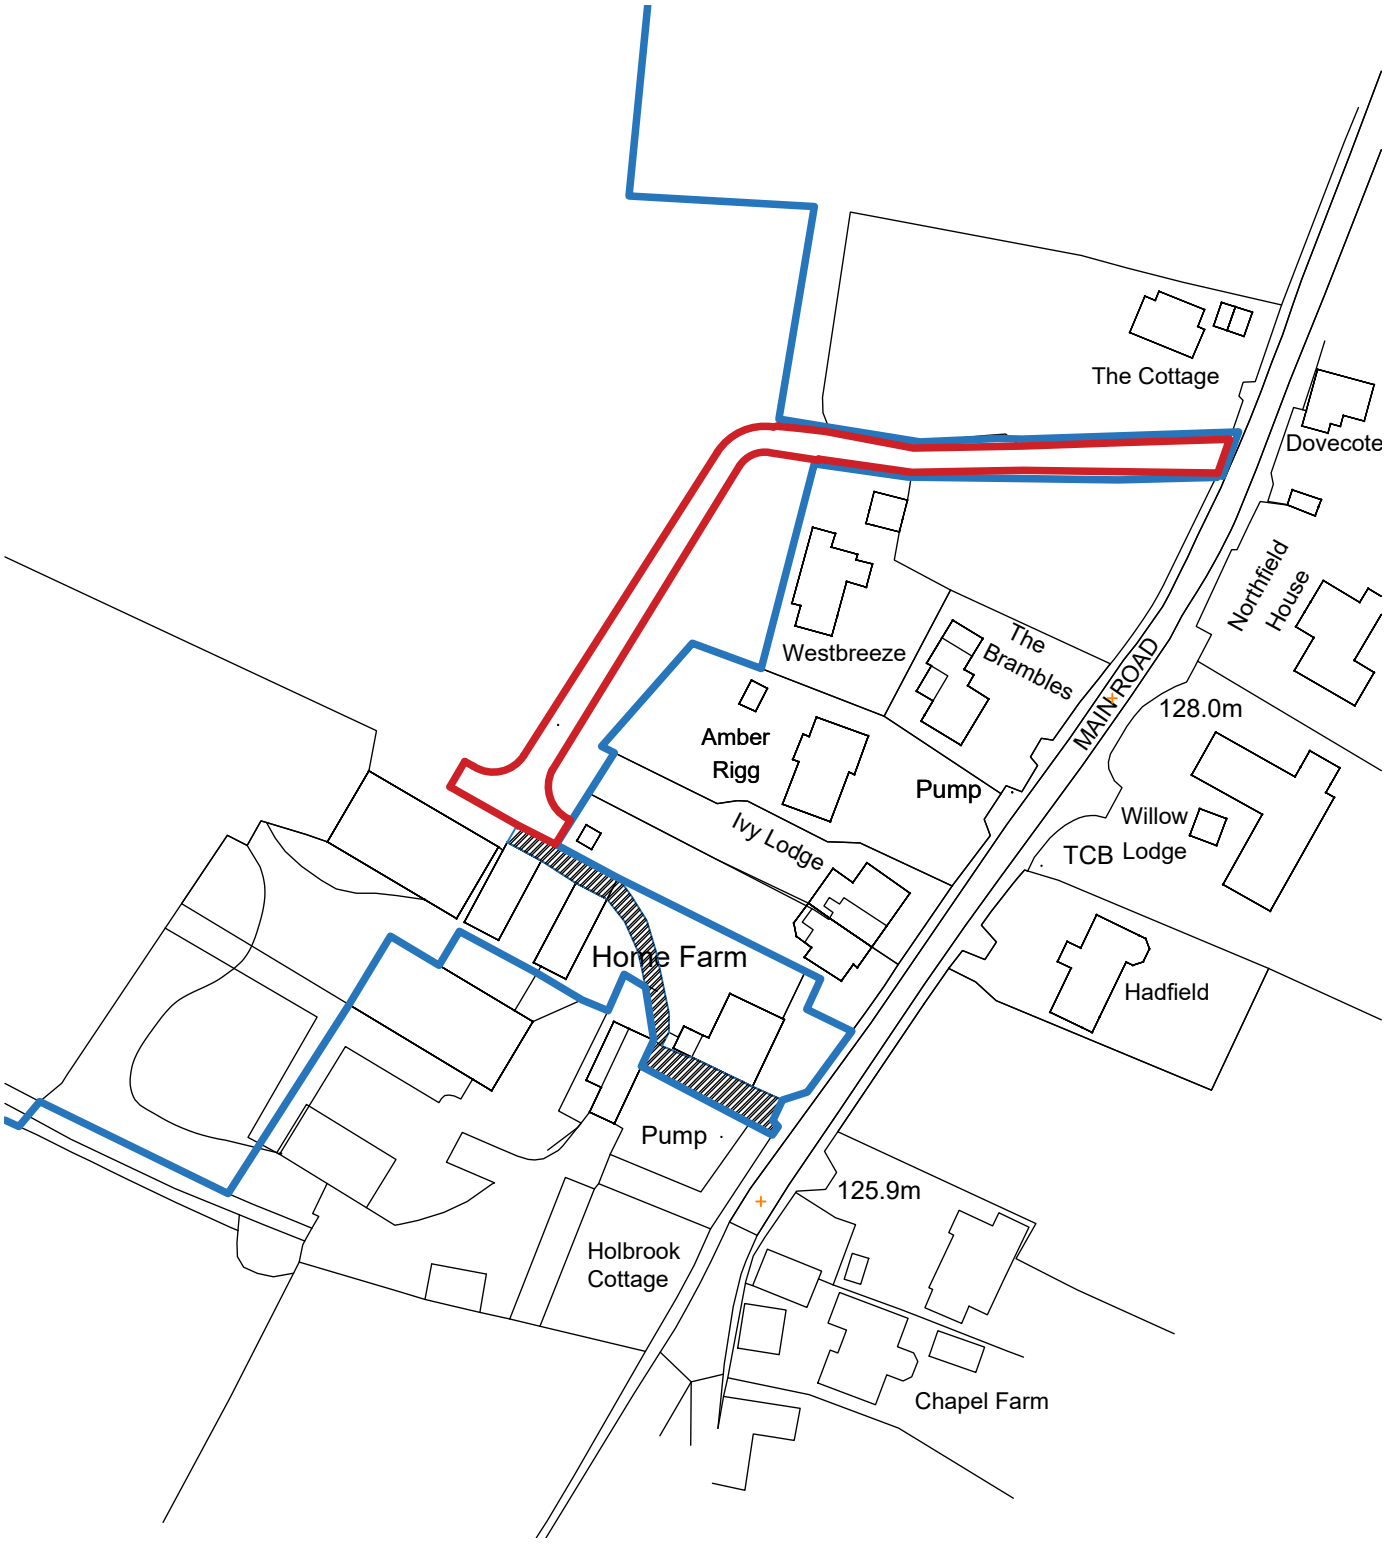

Location Plan:
1 : 1250