
Scale 1:100


0 1 2 3 4 5 10

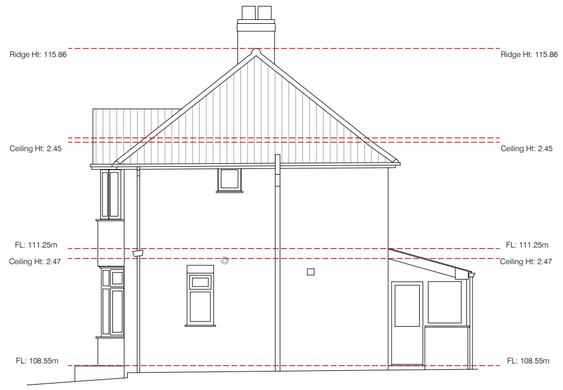


Datum: 105.00m.
Elevation 1.




Datum: 105.00m.
Elevation 2.

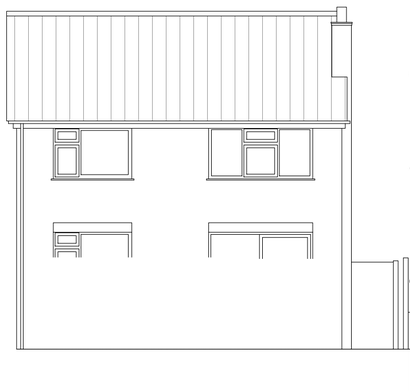

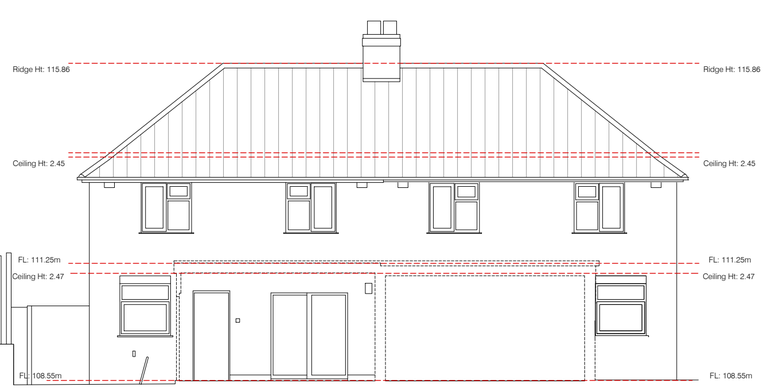


1:100

Datum: 105.00m.
Elevation 3.

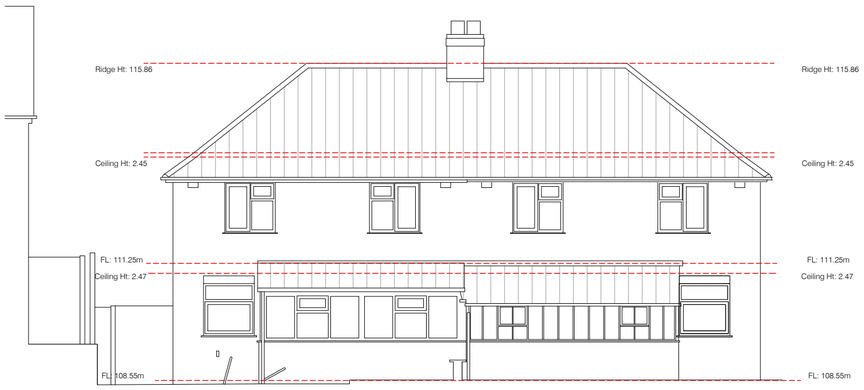

Datum: 105.00m.
Section B

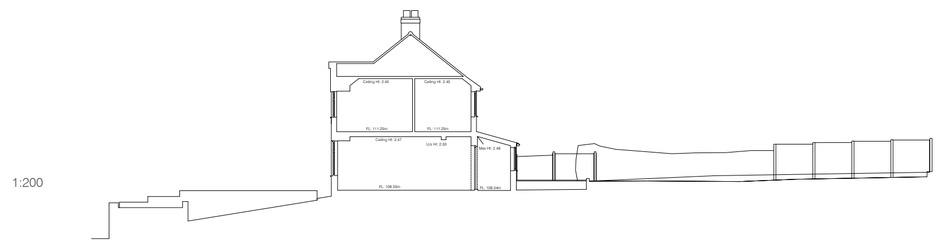

1:200

Datum: 105.00m.
Section A.

S.G ARCHITECTURAL DESIGN
Tel: 07817034426. sgarchitecturaldesign@gmail.com.
www.sgarchitecturaldesign.com

77 BELPER LANE, BELPER, DERBYSHIRE, DE56 2UQ

04 - EXISTING ELEVATIONS

SG PROJECT NO.	PAPER SIZE	DRAWN BY
221	A2	SG
REVISION	SCALES	
PLANNING	1:100 1:200	

Drawing measurements shall not be obtained by scaling. Verify all dimensions prior to construction. Immediately report any discrepancies on this document to SG ARCHITECTURAL DESIGN.

REV.	DESCRIPTION	DATE	BY	CHKD
P1	FIRST ISSUE	24-08-21	SG	SG