S.G ARCHITECTURAL DESIGN
Tel: 07817034426. sgarchitecturaldesign@gmail.com.
www.sgarchitecturaldesign.com


77 BELPER LANE, BELPER, DERBYSHIRE, DE56 2UQ

07 - SECTION DRAWINGS 1

SG PROJECT NO.	PAPER SIZE	DRAWN BY
221	A3	SG
REVISION: BREGS	SCALES: 1:100	

Drawing measurements shall not be obtained by scaling. Verify all dimensions prior to construction. Immediately report any discrepancies on this document to SG ARCHITECTURAL DESIGN.

REV.	DESCRIPTION	DATE	BY	CHKD
P1	FIRST ISSUE	25-08-21	SG	SG

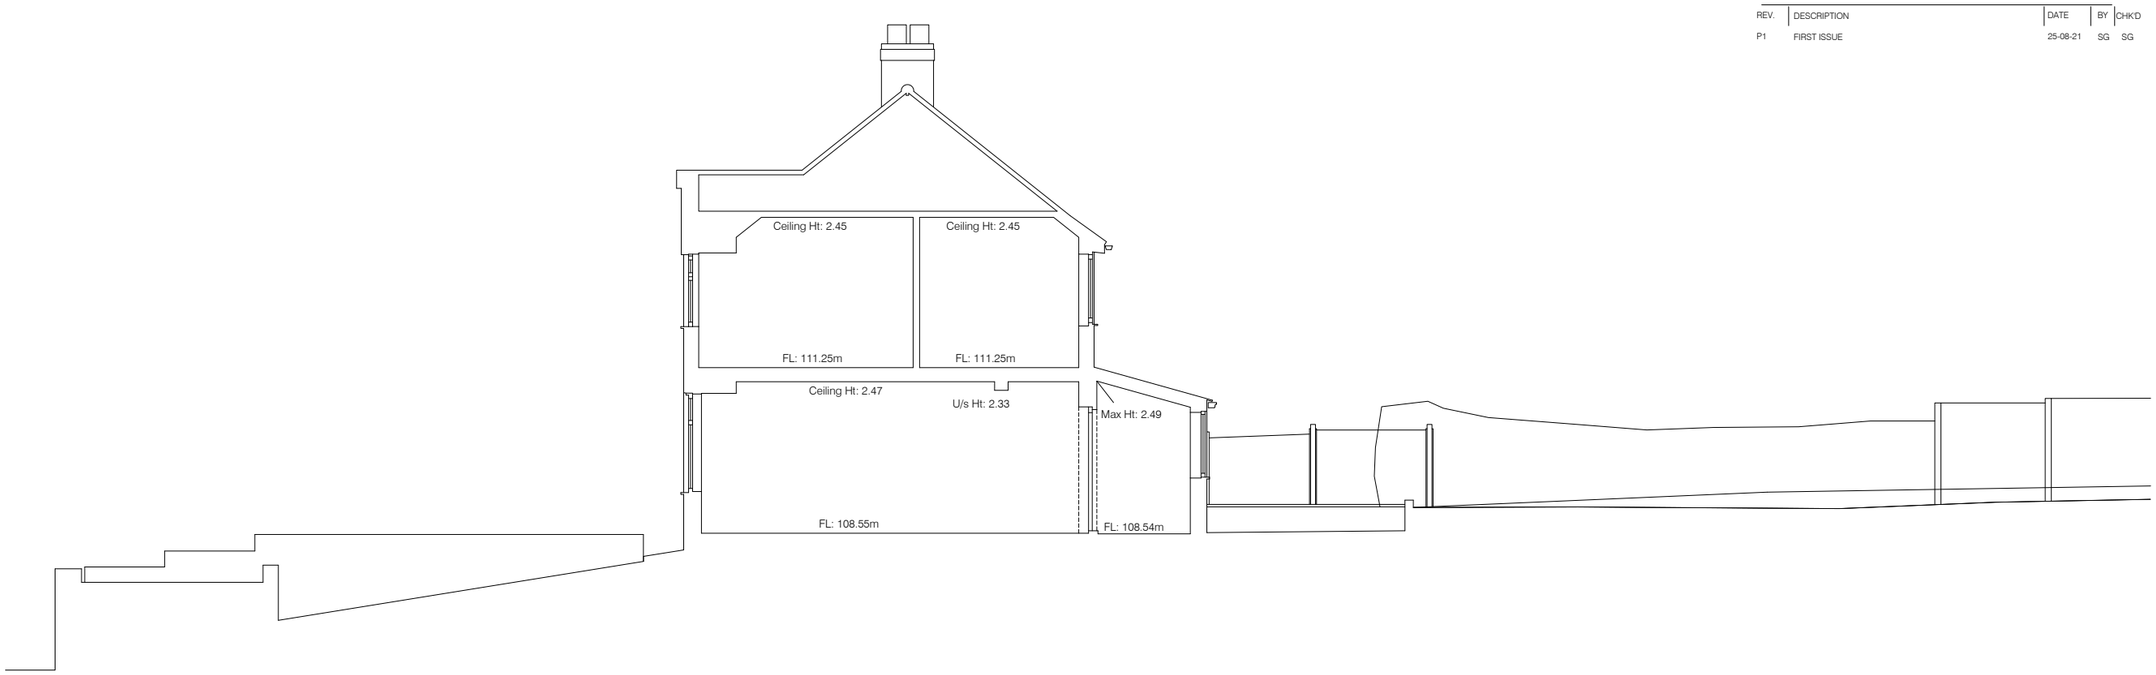

Datum: 105.00m.

Section A.

Scale 1:50

0 1 2 3 4 5