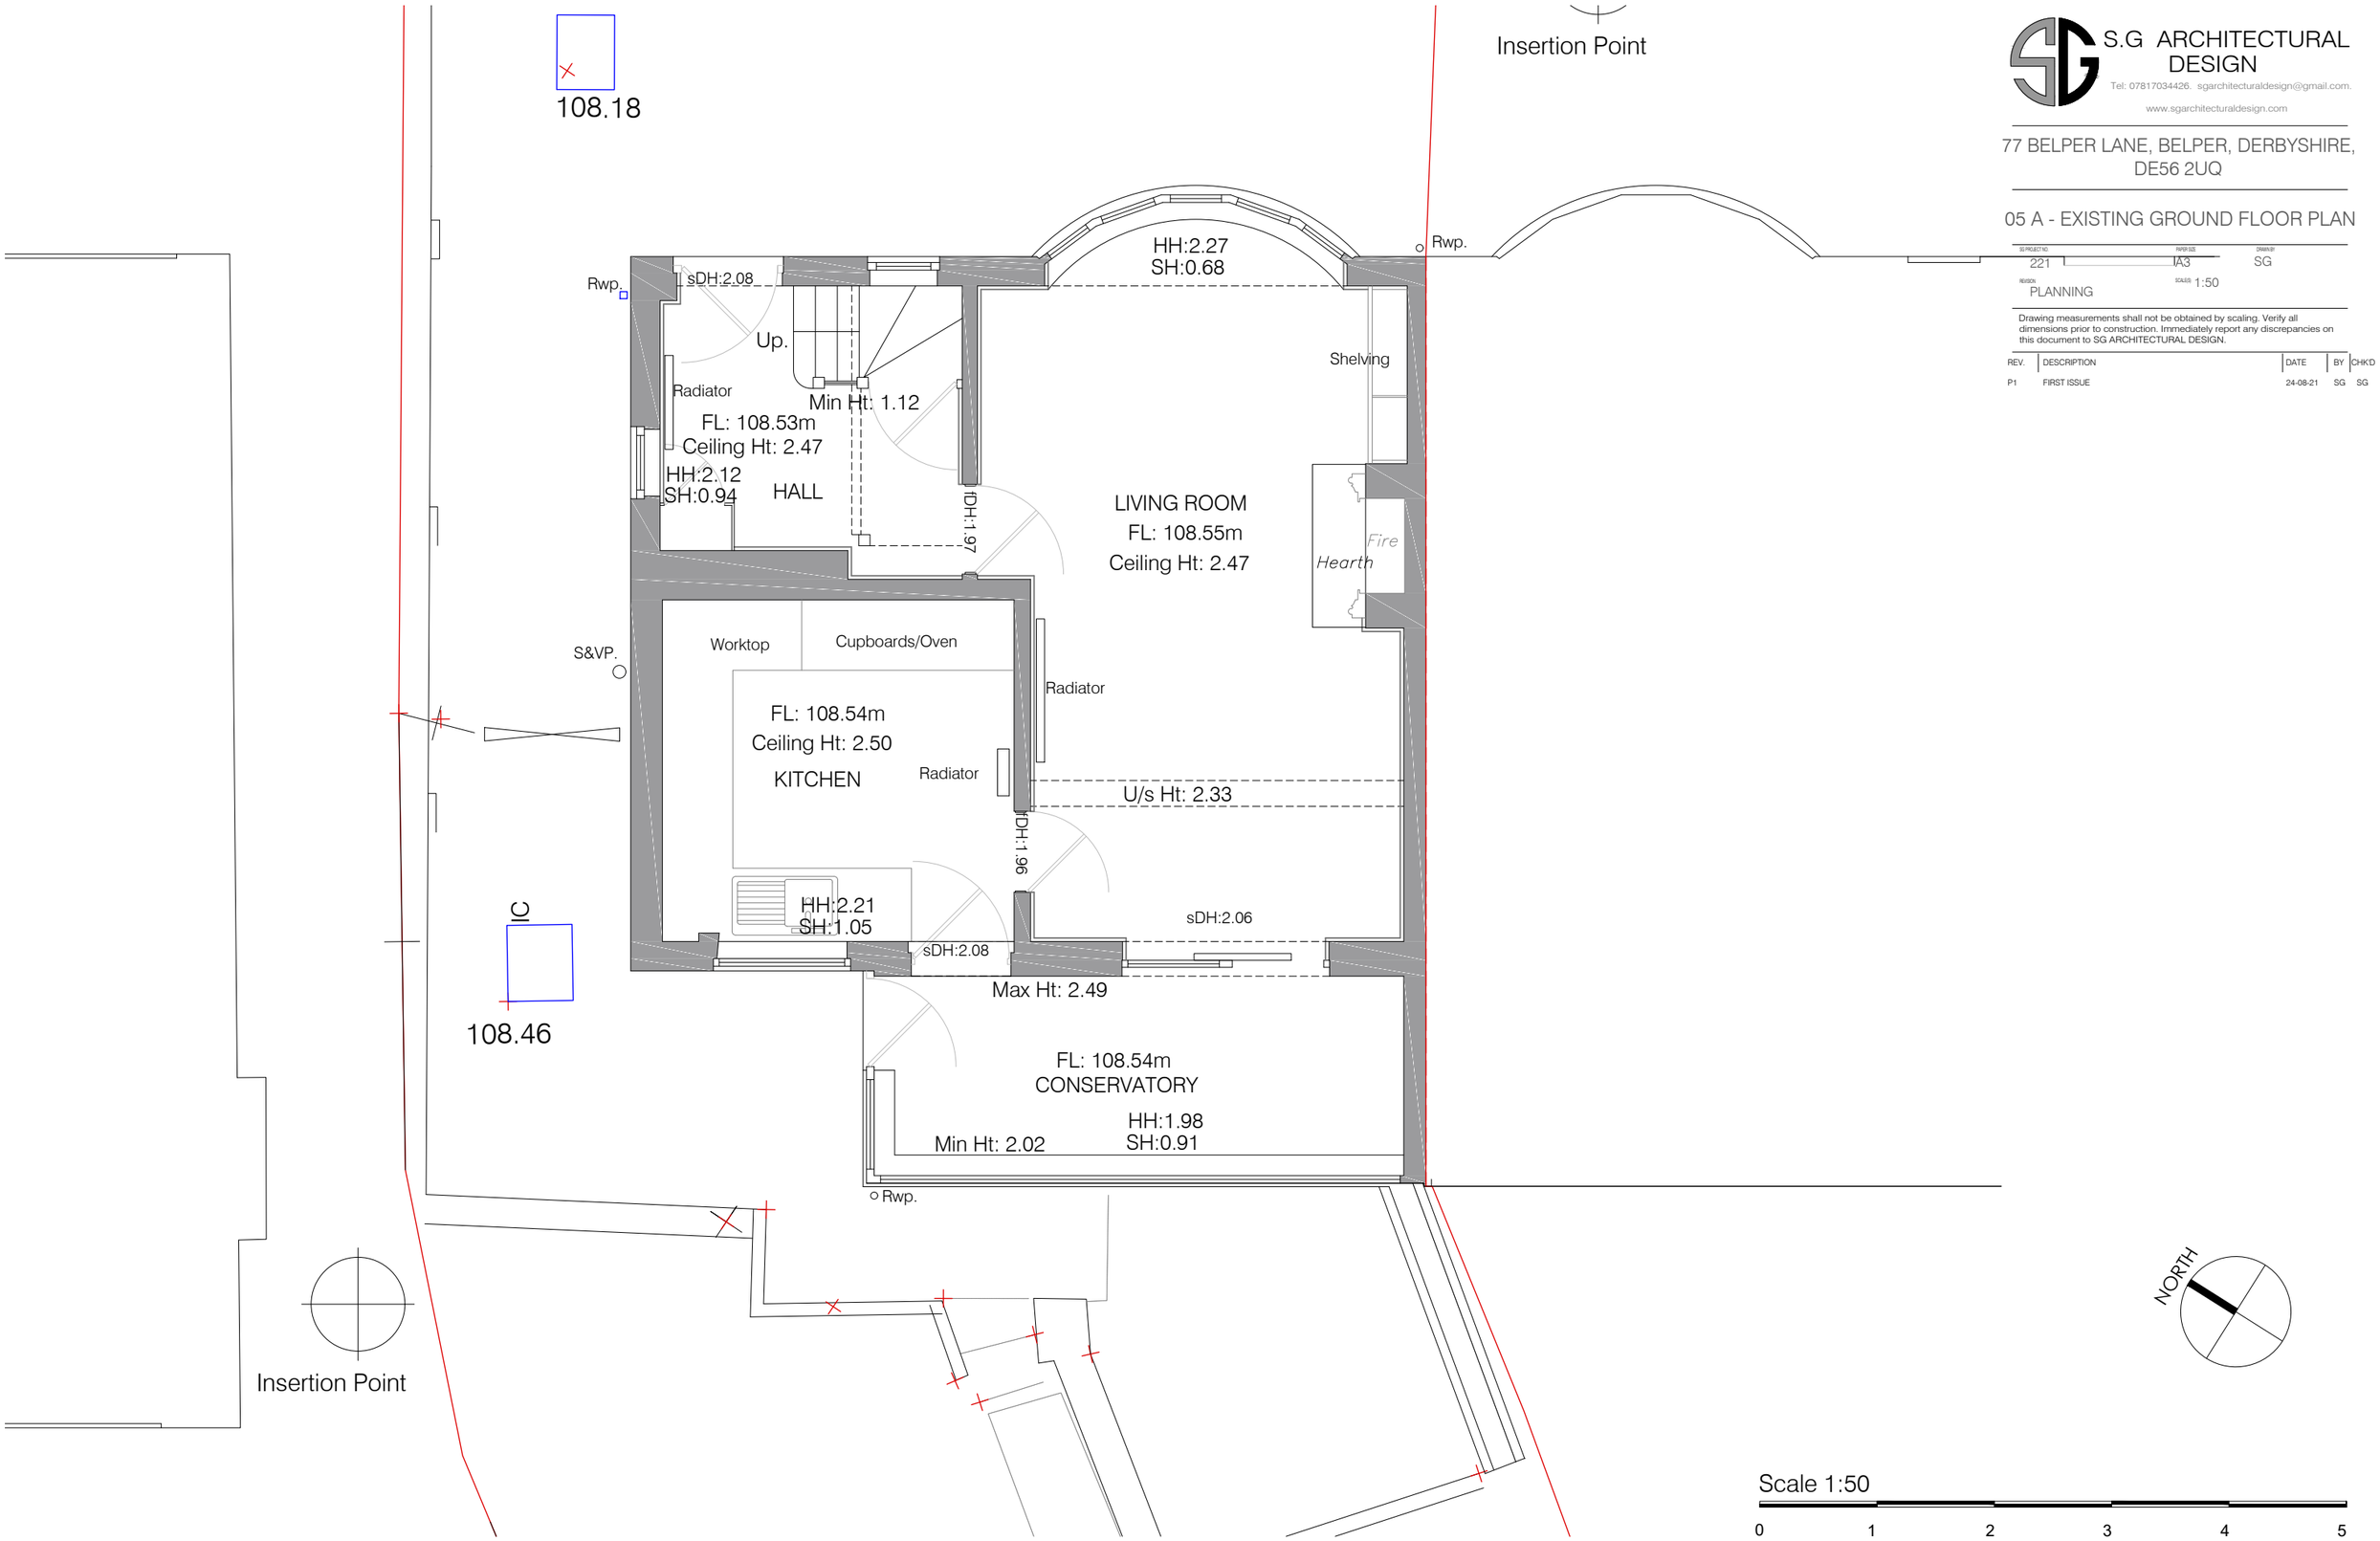

S.G ARCHITECTURAL DESIGN

Tel: 07817034426. sgarchitecturaldesign@gmail.com.
www.sgarchitecturaldesign.com

77 BELPER LANE, BELPER, DERBYSHIRE, DE56 2UQ

05 A - EXISTING GROUND FLOOR PLAN

SG PROJECT NO.	PAPER SIZE	DRAWN BY
221	A3	SG

REVISION: PLANNING — SCALE(S): 1:50

Drawing measurements shall not be obtained by scaling. Verify all dimensions prior to construction. Immediately report any discrepancies on this document to SG ARCHITECTURAL DESIGN.

REV.	DESCRIPTION	DATE	BY	CHKD
P1	FIRST ISSUE	24-08-21	SG	SG