S.G ARCHITECTURAL DESIGN
Tel: 07817034426. sgarchitecturaldesign@gmail.com.
www.sgarchitecturaldesign.com


77 BELPER LANE, BELPER, DERBYSHIRE, DE56 2UQ

05 C - EXISTING ROOF PLAN

SG PROJECT NO.	PAPER SIZE	DRAWN BY
221	A3	SG
REVISION	SCALE@: 1:100	
PLANNING		

Drawing measurements shall not be obtained by scaling. Verify all dimensions prior to construction. Immediately report any discrepancies on this document to SG ARCHITECTURAL DESIGN.

REV.	DESCRIPTION	DATE	BY	CHK'D
P1	FIRST ISSUE	24-08-21	SG	SG

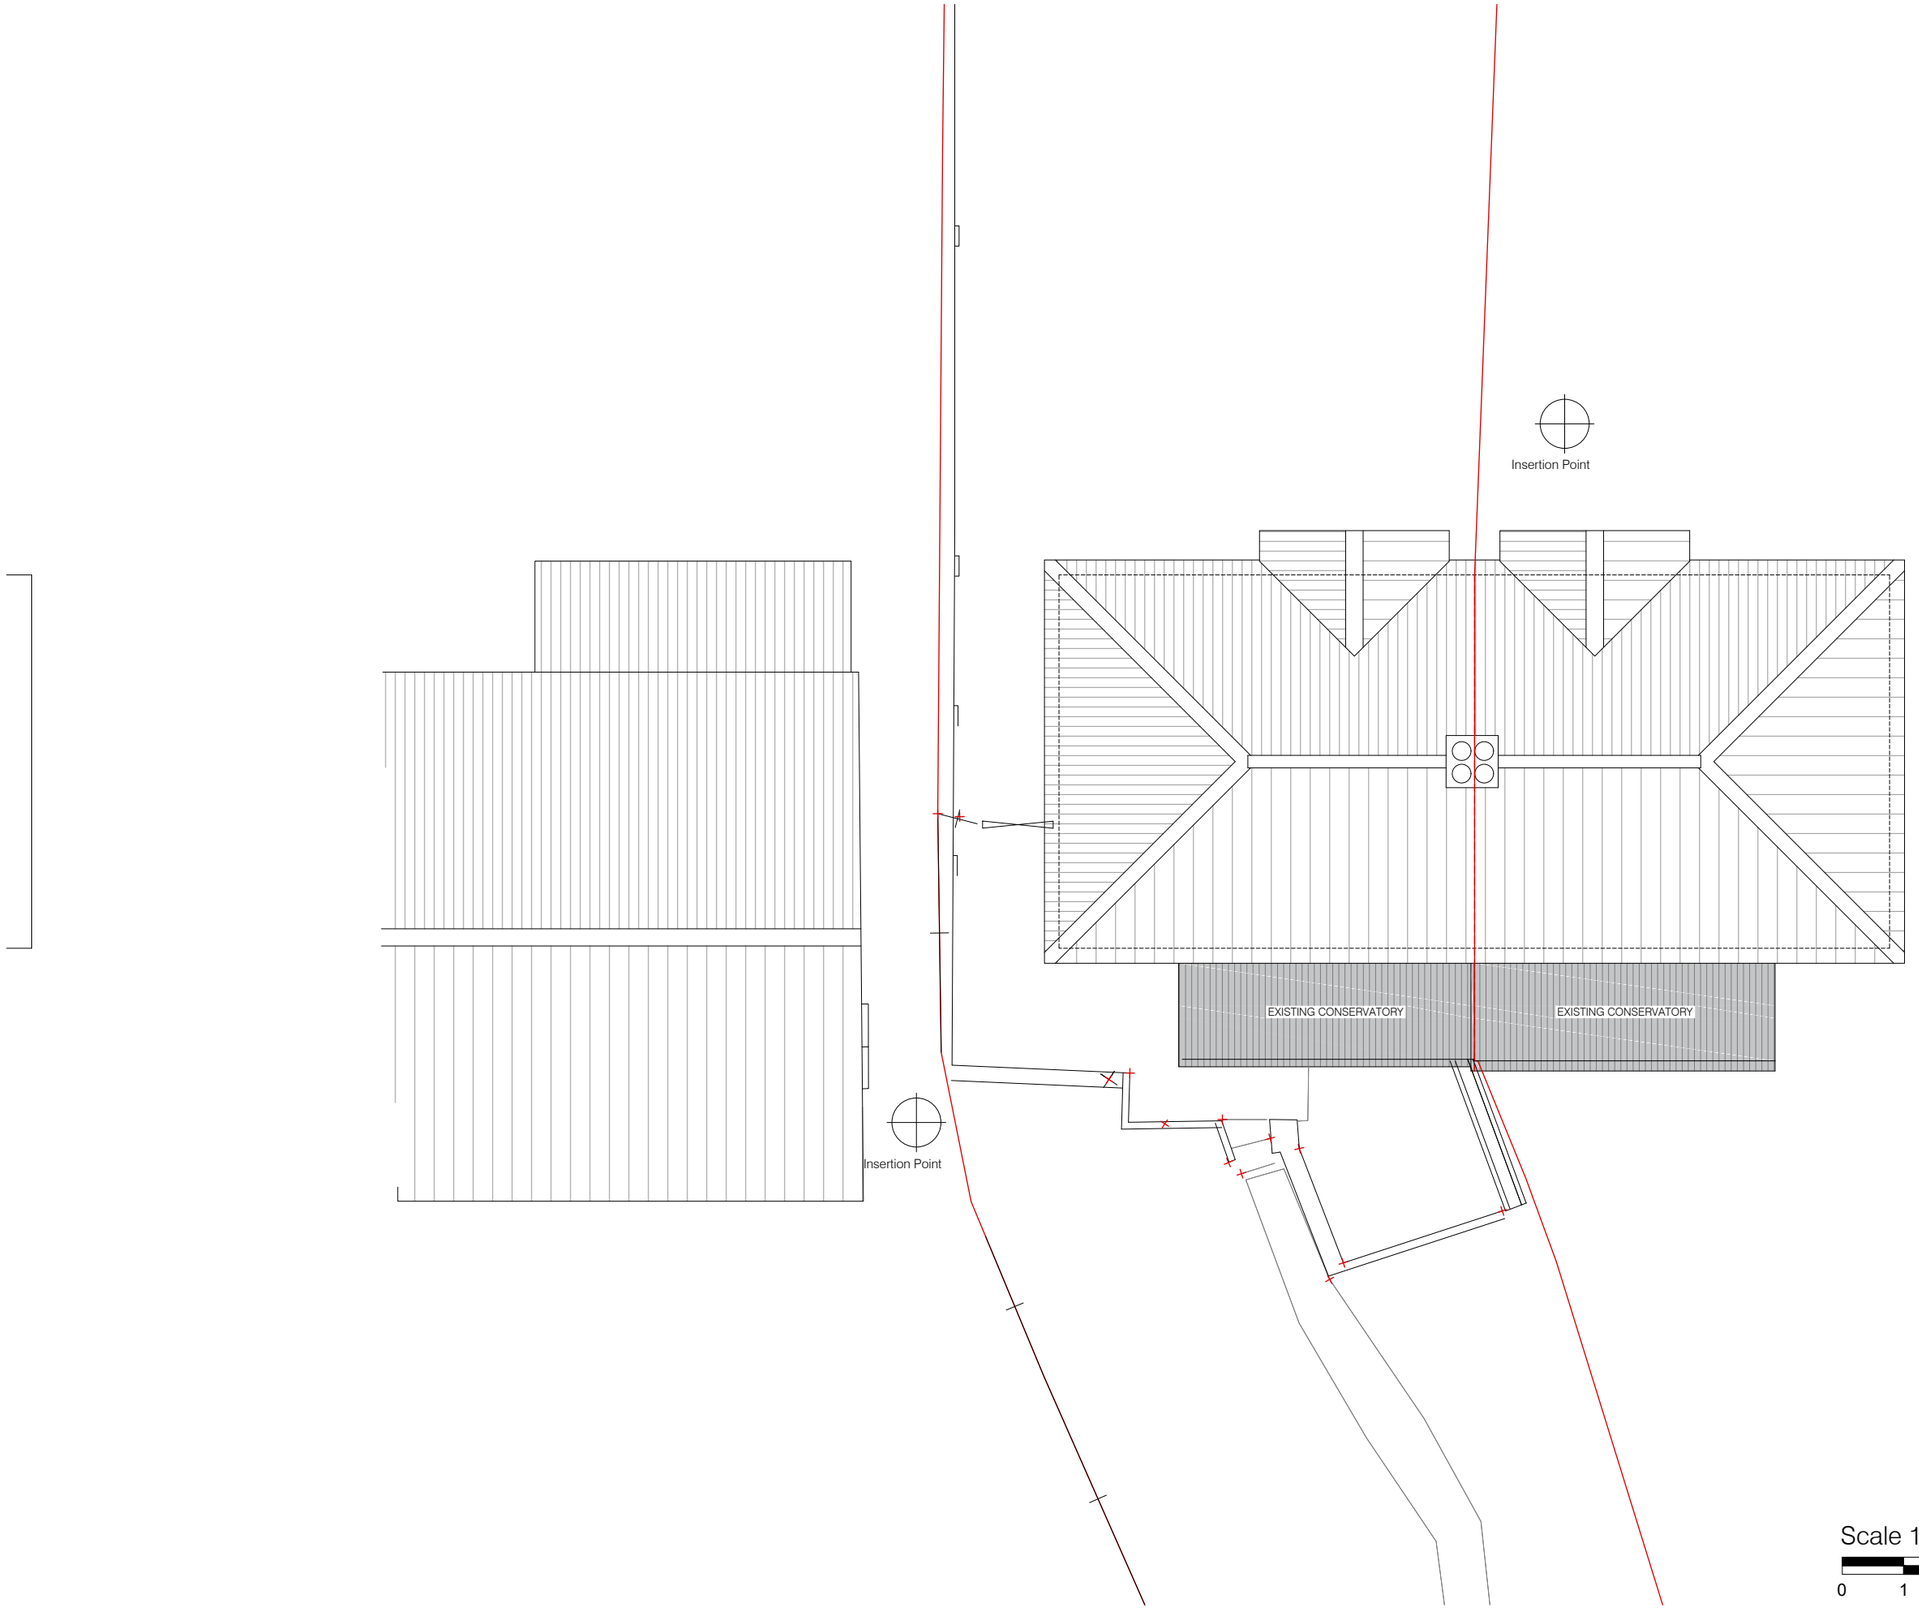

Scale 1:100

0 1 2 3 4 5 10