
NB: The copyright of this drawing is owned by Langridge Homes Ltd and must not be reproduced in whole or part without written consent. Scaling off this drawing should not be relied upon for critical construction dimensions.

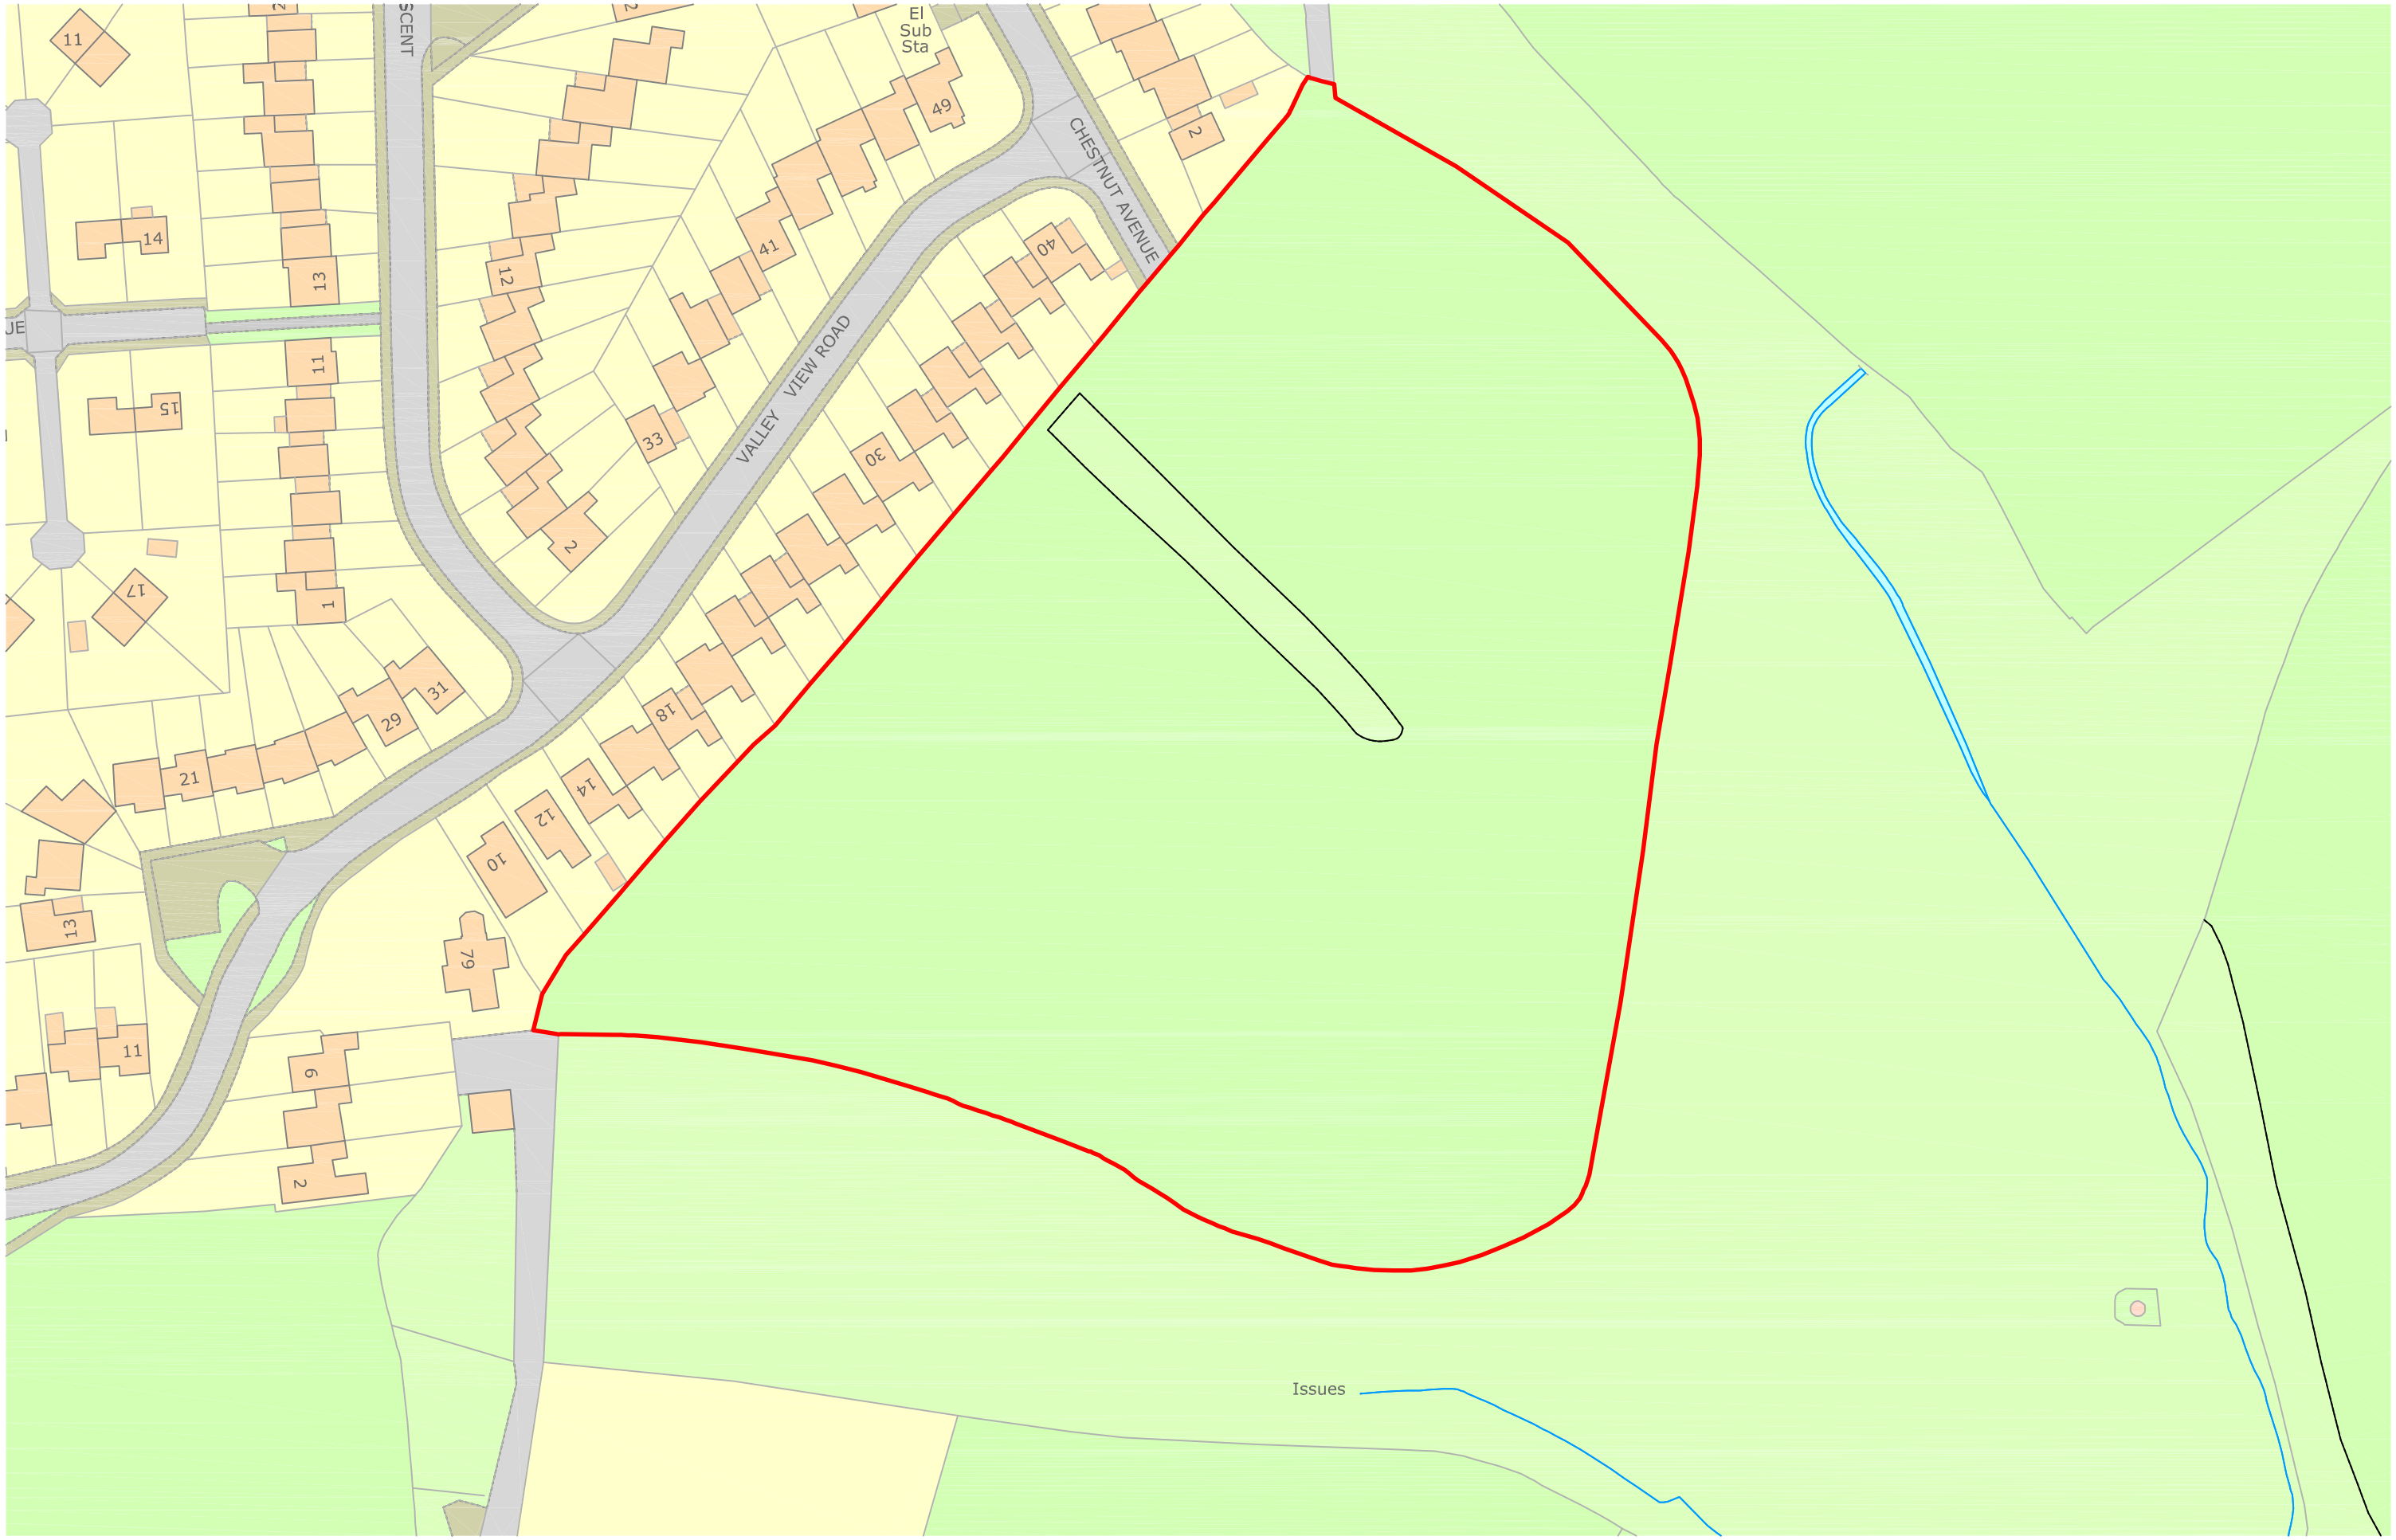

Development Site	Chestnut Avenue, Riddings	Revisions.....	
Drawing Title	Site Location Plan		
Drawing Ref	CARDR03		
Drawing By	MK		
Issue Date	31/08/2021		

N

00 10 20 30 40 50

METRES @ 1:1000 DRAWING SCALE

Langridge

Langridge Homes Ltd

Drawing Ref	Scale	Rev
CARDR03	1:1000 @ A3	-