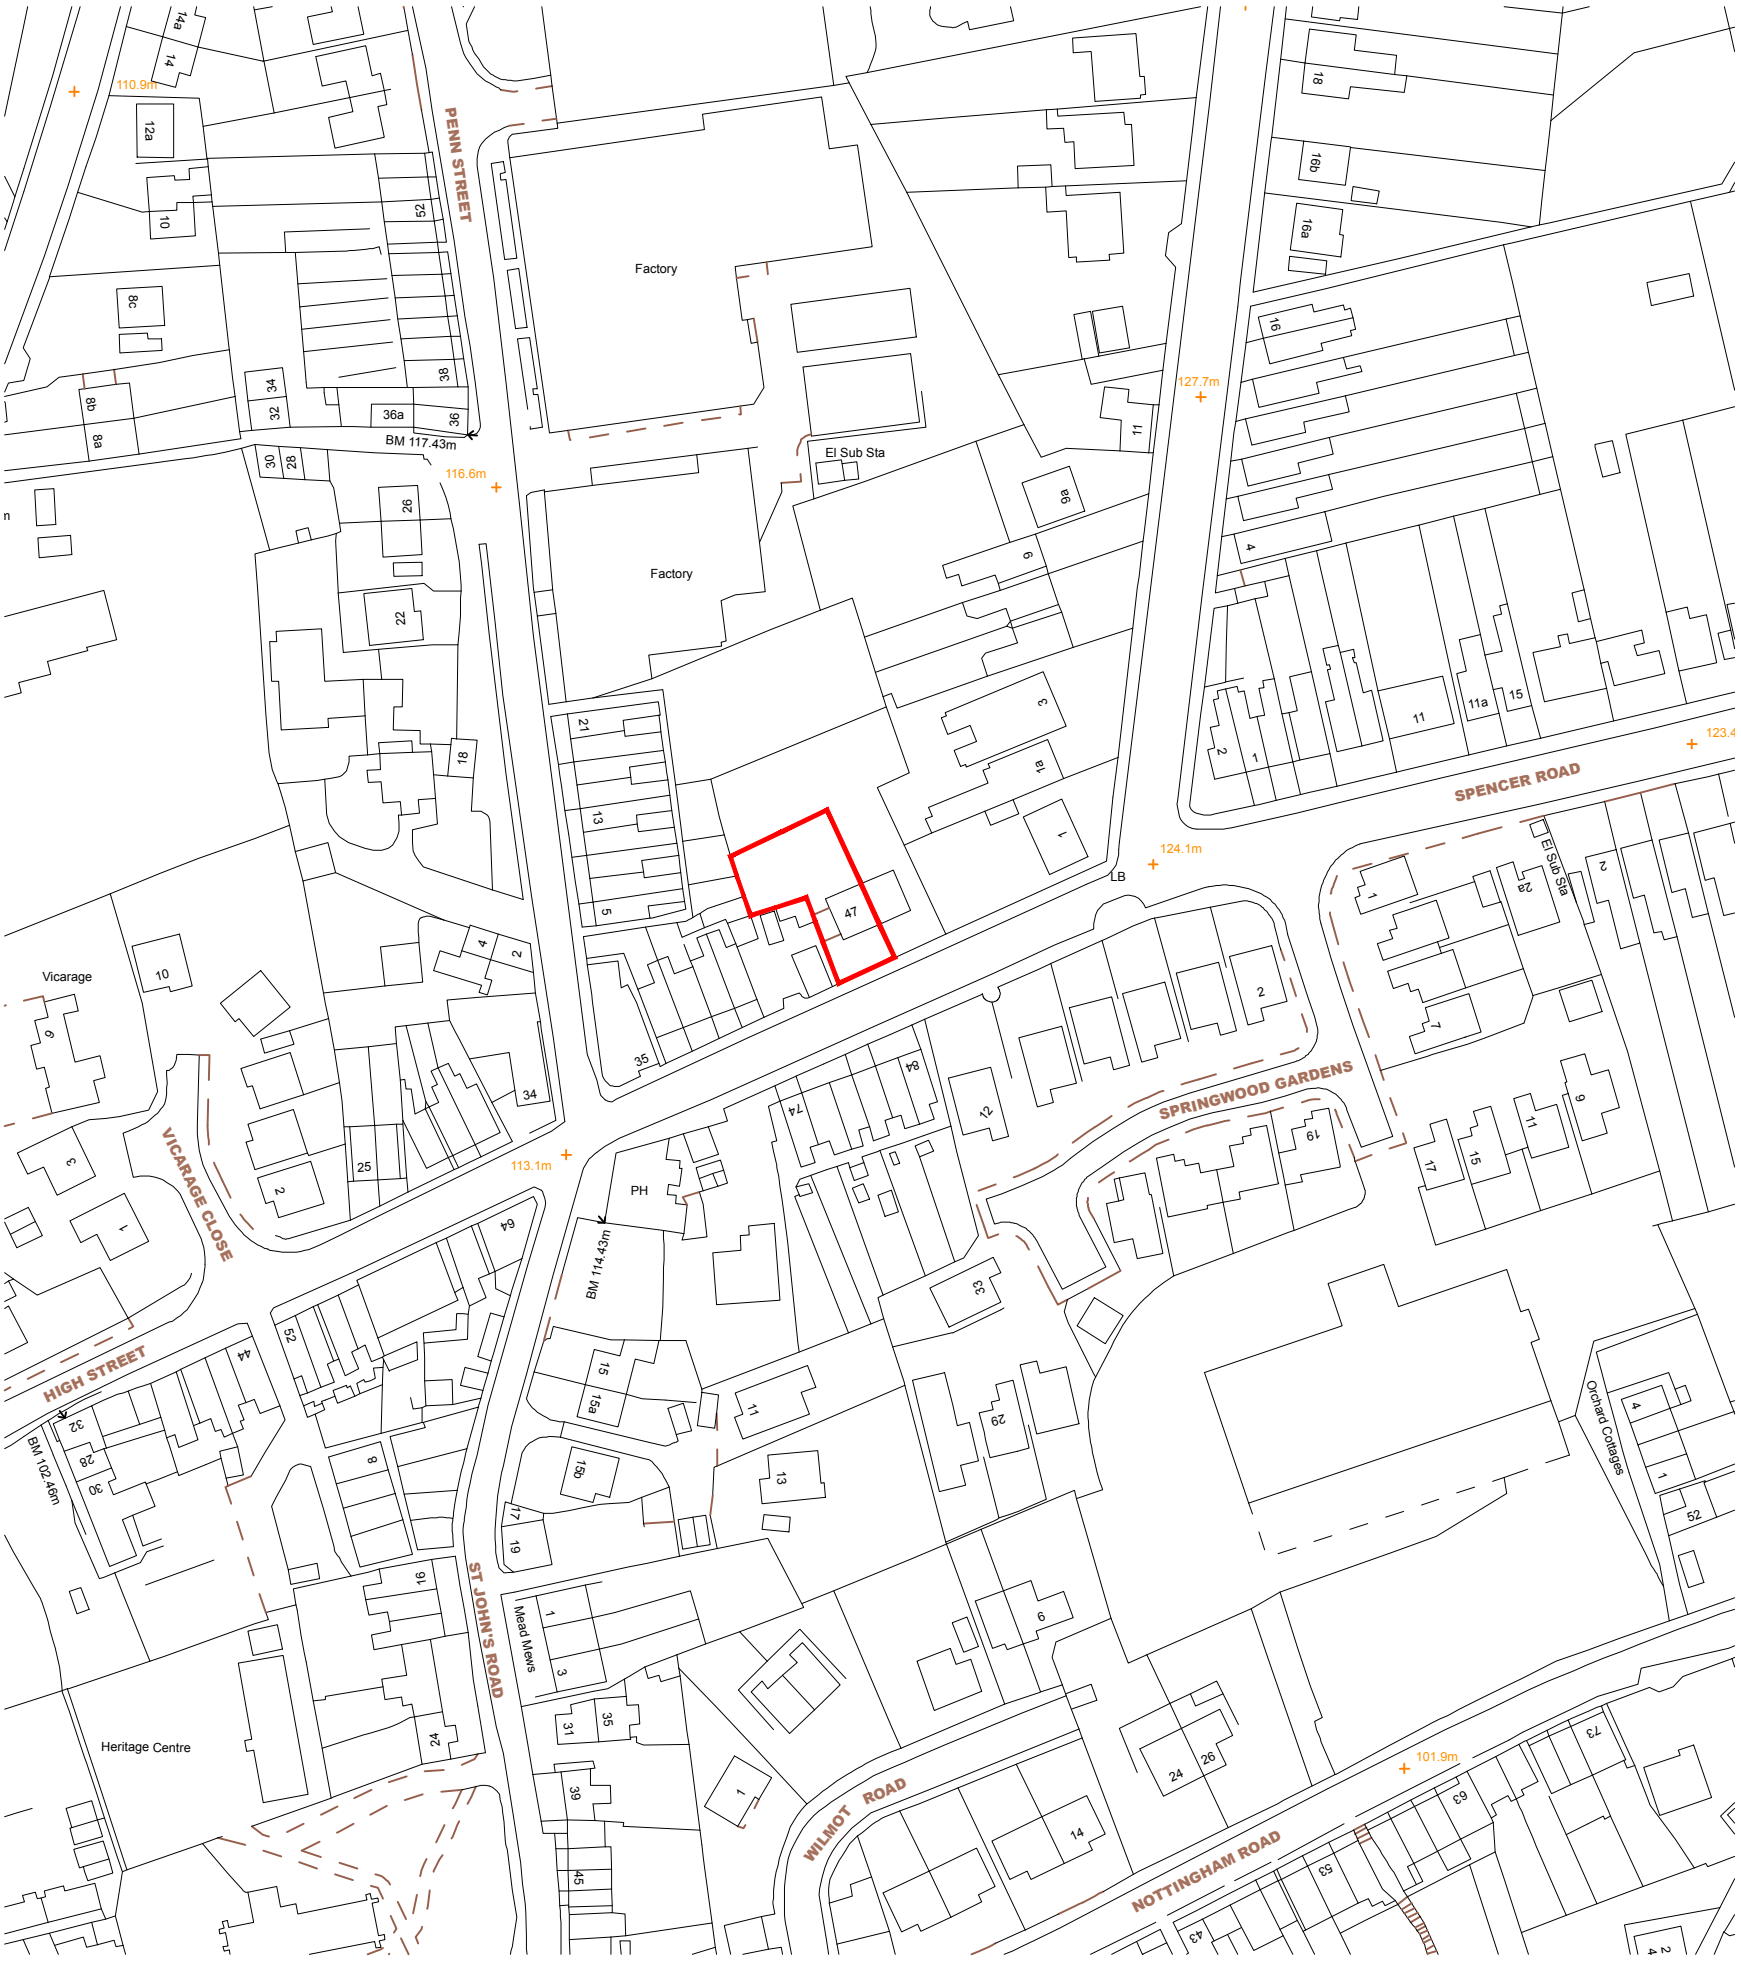


Location Plan.

Rev.	Drawn	Comments	Date

Status Planning

dkmy architects ltd
Davidson Keighley Marston Ya
dkmy architects
a: 10 Spencer Road, Belper, Derbyshire DE5 1JY
e: info@dkmy.co.uk
m: 07847 328 233
w: www.dkmy.co.uk

PROJECT
Certificate of Lawful Development
for a replacement Conservatory.

CLIENT
Mr. J. Simcock

TITLE
Location Plan.

DRAWN	CHECKED	
RjK	HH	
NUMBER	REVISION	ORIGINAL SIZE
21-130-08-01	/	A3
SCALE	DATE	
1:1250	Aug '21	