



Existing North Elevation. (scale 1:100).

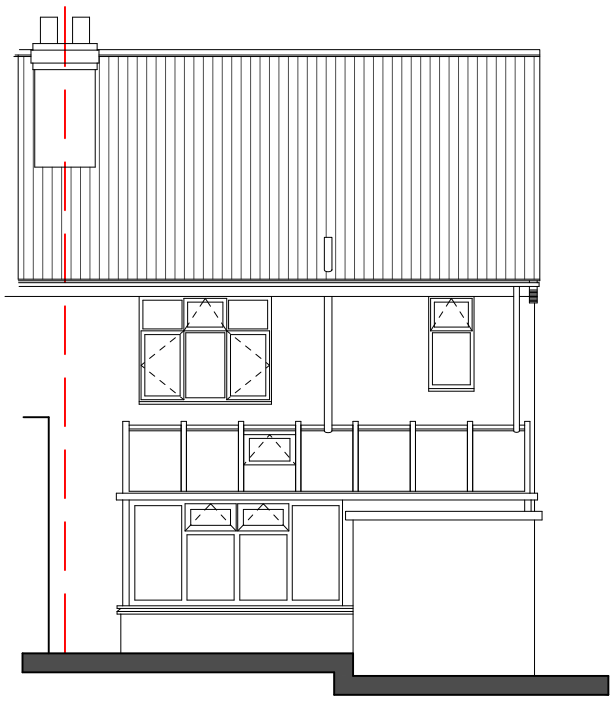

Existing West Elevation. (scale 1:100).

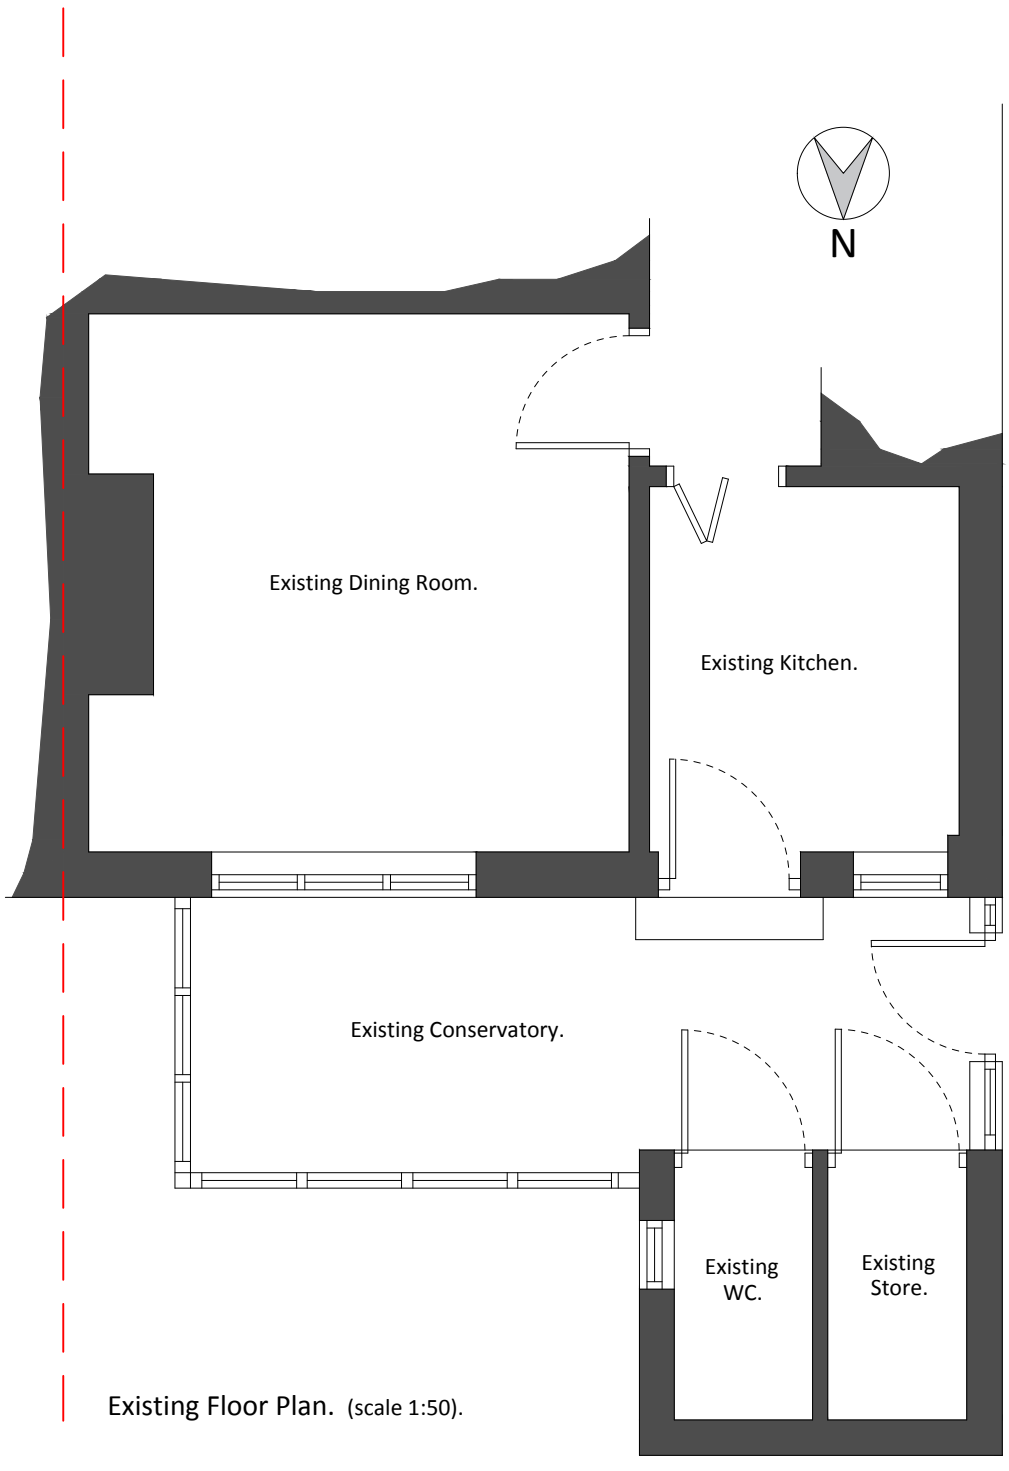

Existing Floor Plan. (scale 1:50).

Rev.	Drawn	Comments	Date

Status Planning

dkmy architects ltd
Davidson Keighley Marston Ya
dkmy architects
a: 10 Spencer Road, Belper, Derbyshire DE5 1JY
e: info@dkmy.co.uk
m: 07847 328 233
w: www.dkmy.co.uk

PROJECT
Certificate of Lawful Development for a replacement Conservatory.

CLIENT
Mr. J. Simcock

TITLE
Existing plans and elevations.

DRAWN	CHECKED		
RjK	HH		
NUMBER	REVISION	ORIGINAL SIZE	
21-130-08-05	/	A3	
SCALE	DATE		
1:50 & 1:00	Aug '21		