



EXISTING GROUND FLOOR LAYOUT

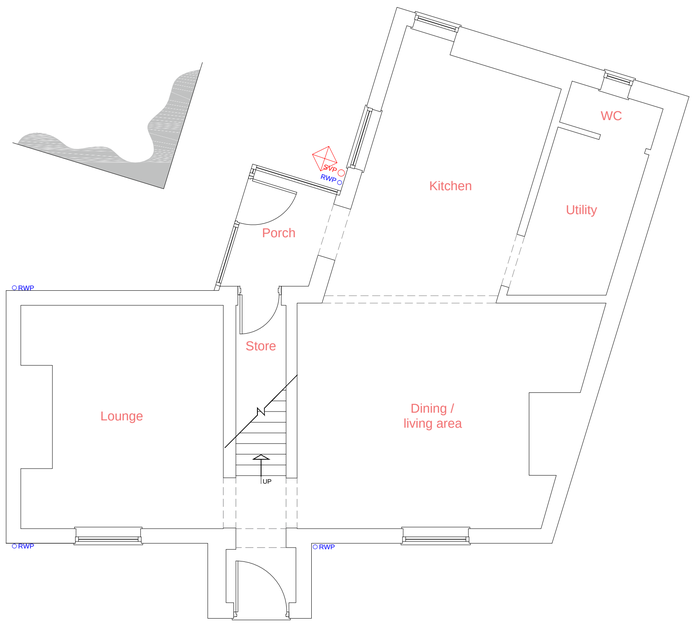


EXISTING FIRST FLOOR LAYOUT

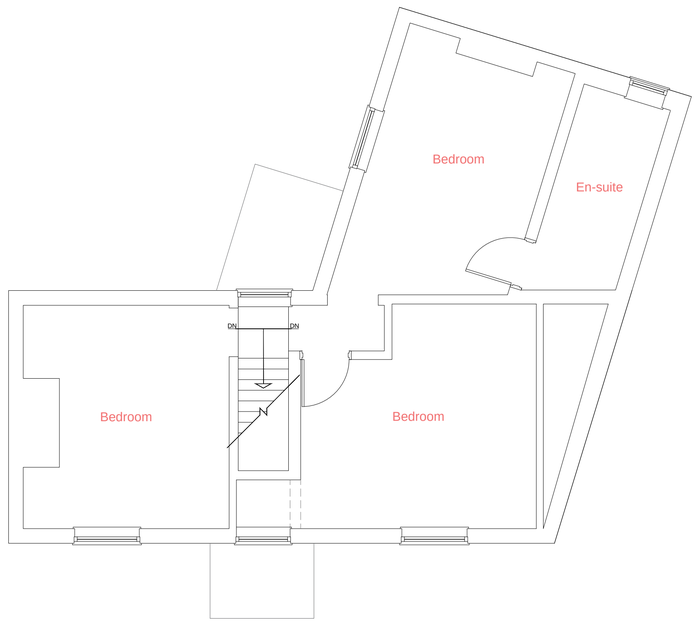

EXISTING SIDE ELEVATION




EXISTING FRONT ELEVATION

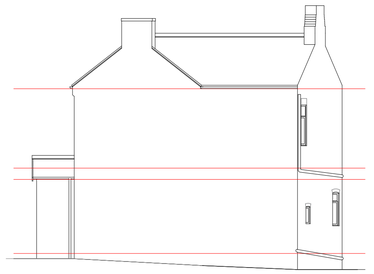

EXISTING SIDE ELEVATION




EXISTING REAR ELEVATION

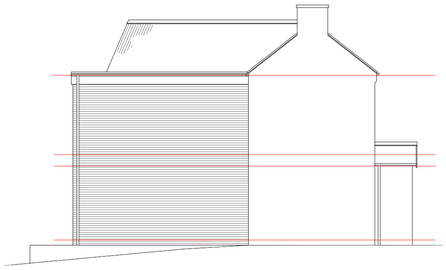


PROPOSED SIDE ELEVATION




PROPOSED FRONT ELEVATION

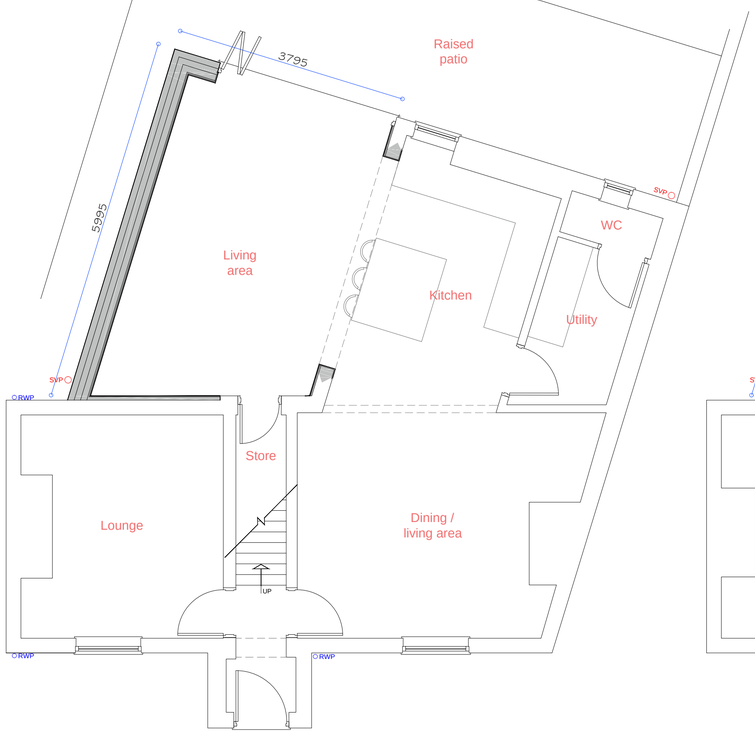


PROPOSED GROUND FLOOR LAYOUT

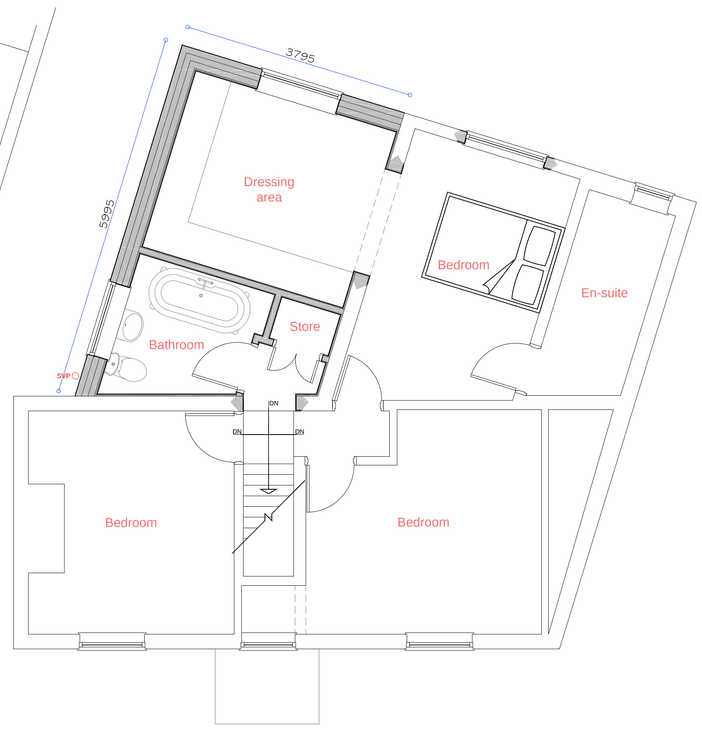

PROPOSED FIRST FLOOR LAYOUT

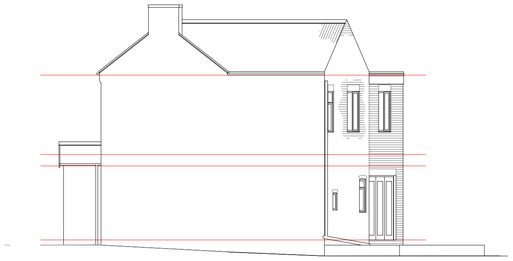


PROPOSED SIDE ELEVATION

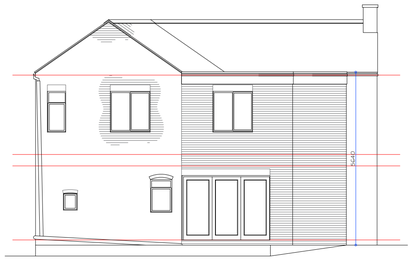

PROPOSED REAR ELEVATION

BLOCK & LOCATION PLANS

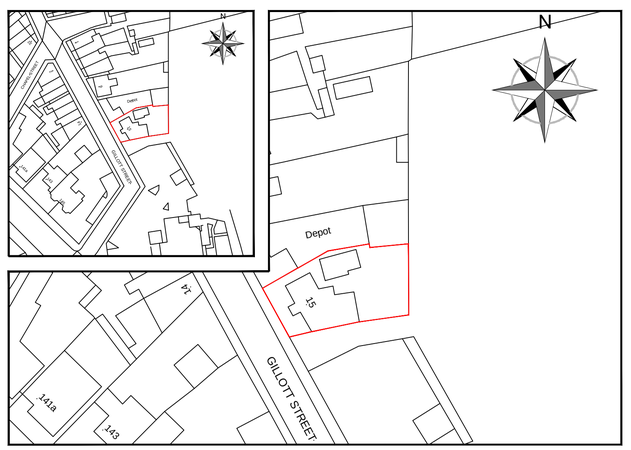

SITE ADDRESS:
15 Gillott Street
Heanor
Derbyshire
DE75 7LZ

PROPOSED WORK:
Two storey rear extension

DRAWING TITLE:
Existing / proposed layouts, elevations, block plan, location plan and proposed section

SHEET NO: 001

SCALE: 1:50, 1:100, 1:500, 1:1250 @ A1