EXISTING REAR ELEVATION




EXISTING SIDE ELEVATION

~~1:100~~
1:50

TILE ROOF


STANDARD BRICK

FELT ROOF

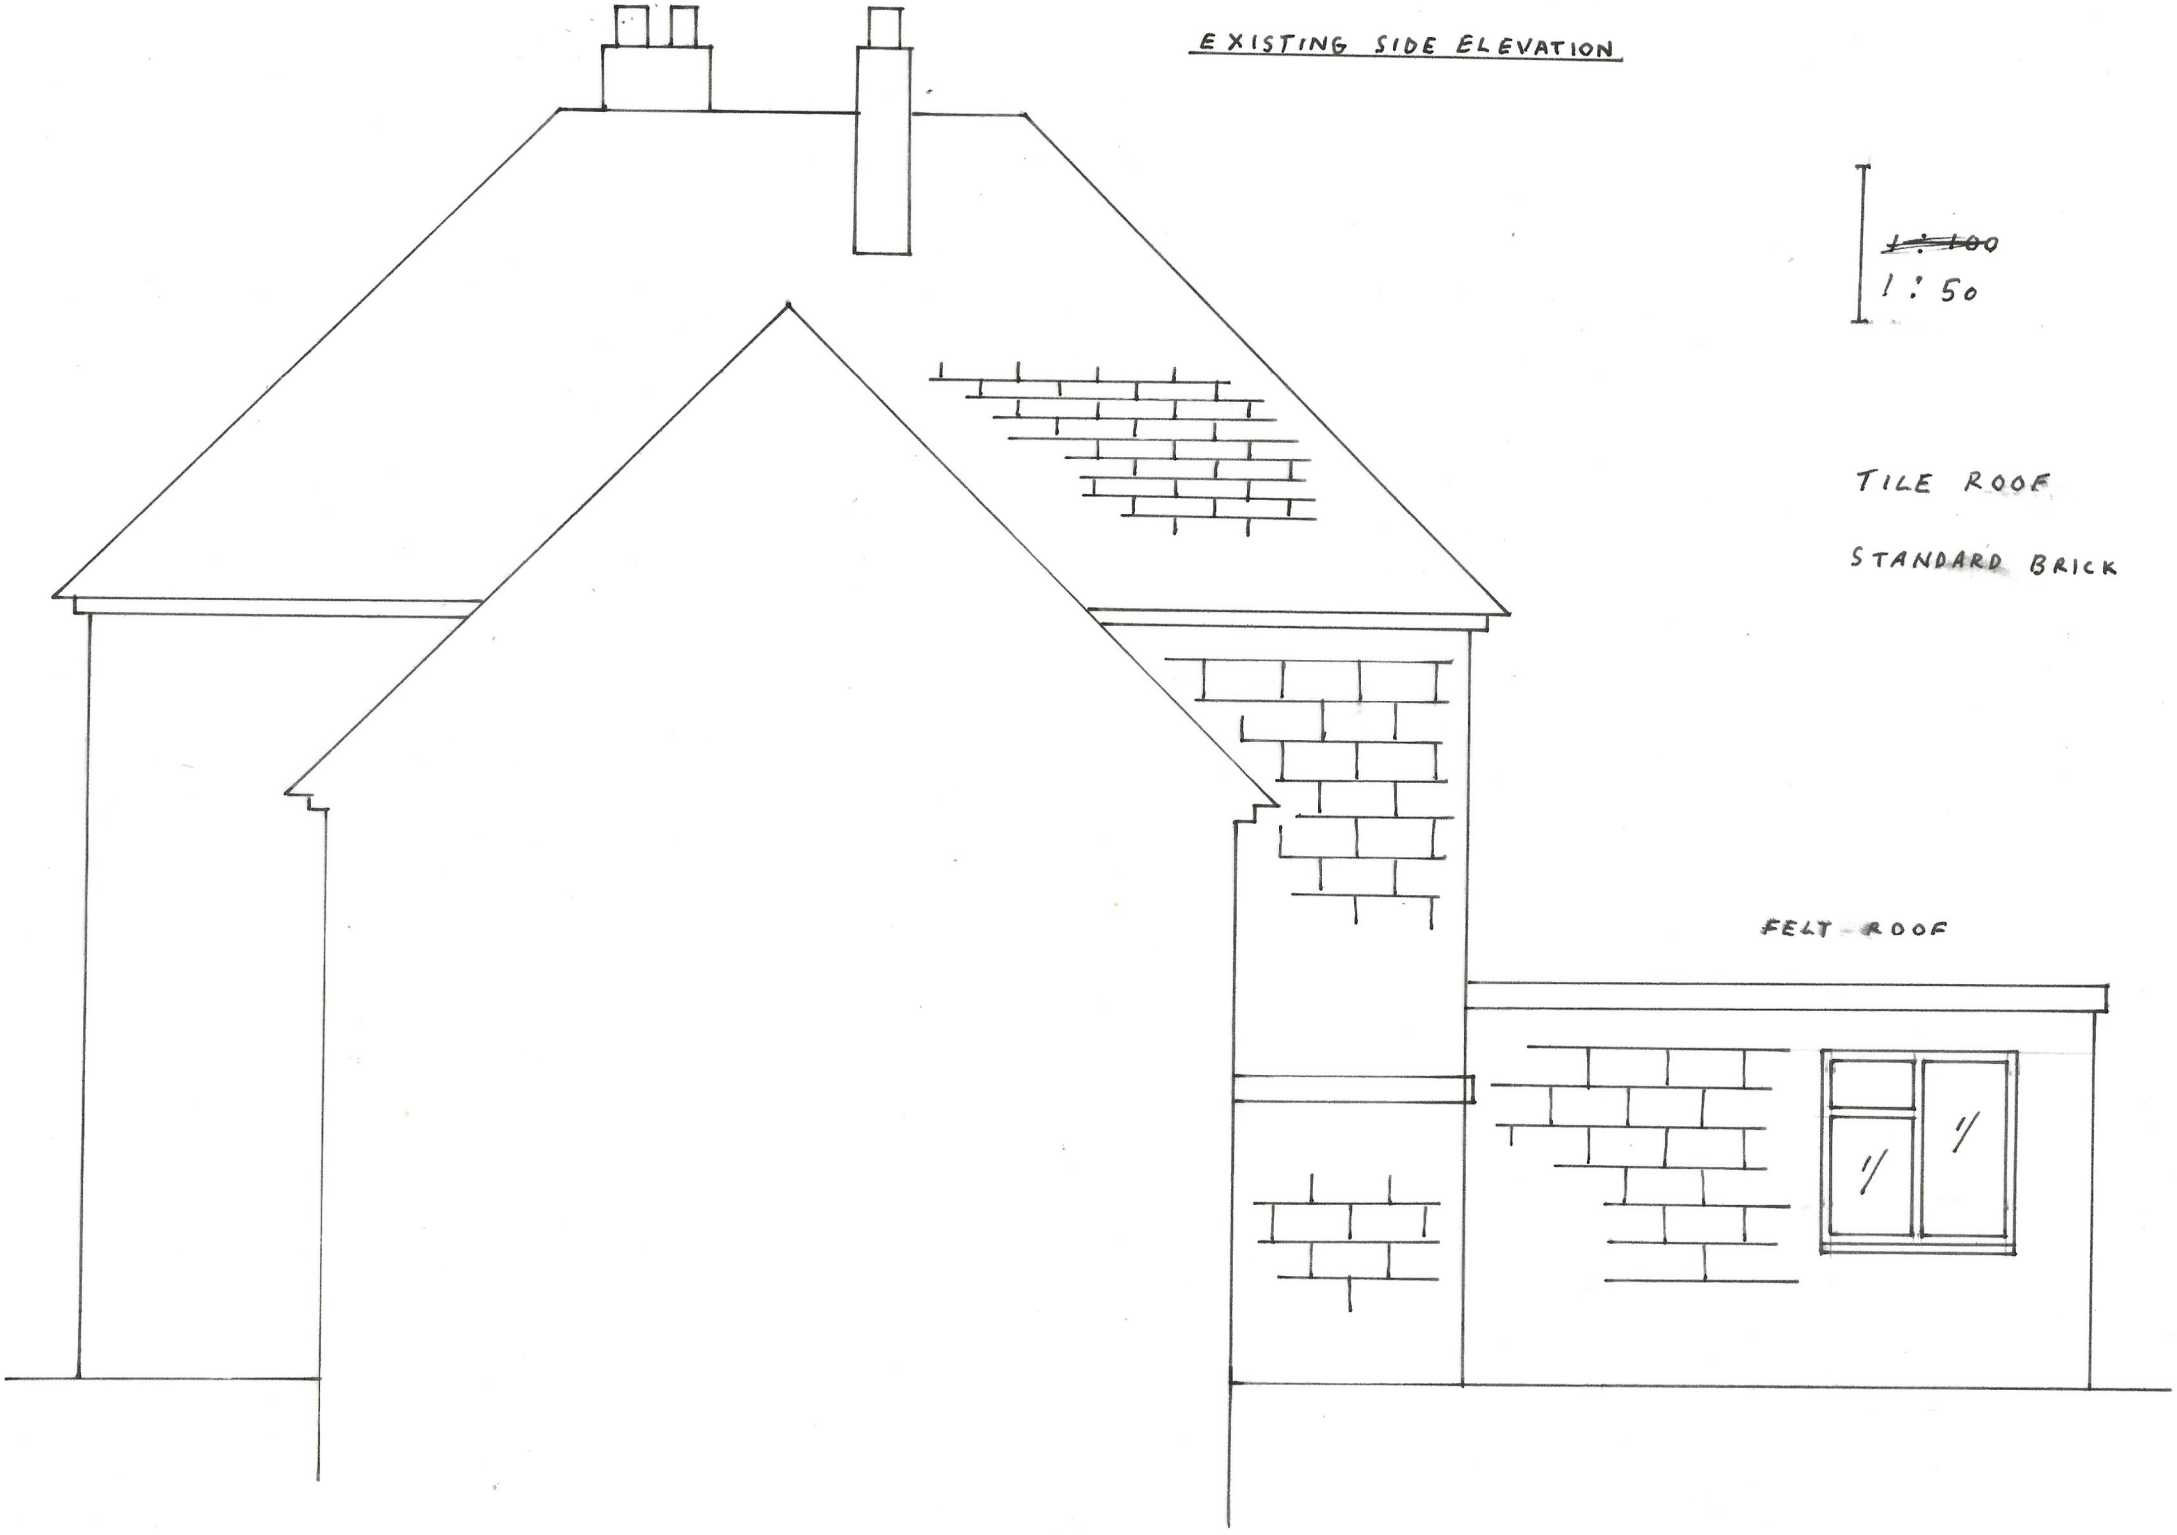

EXISTING FLOOR PLAN


1:50

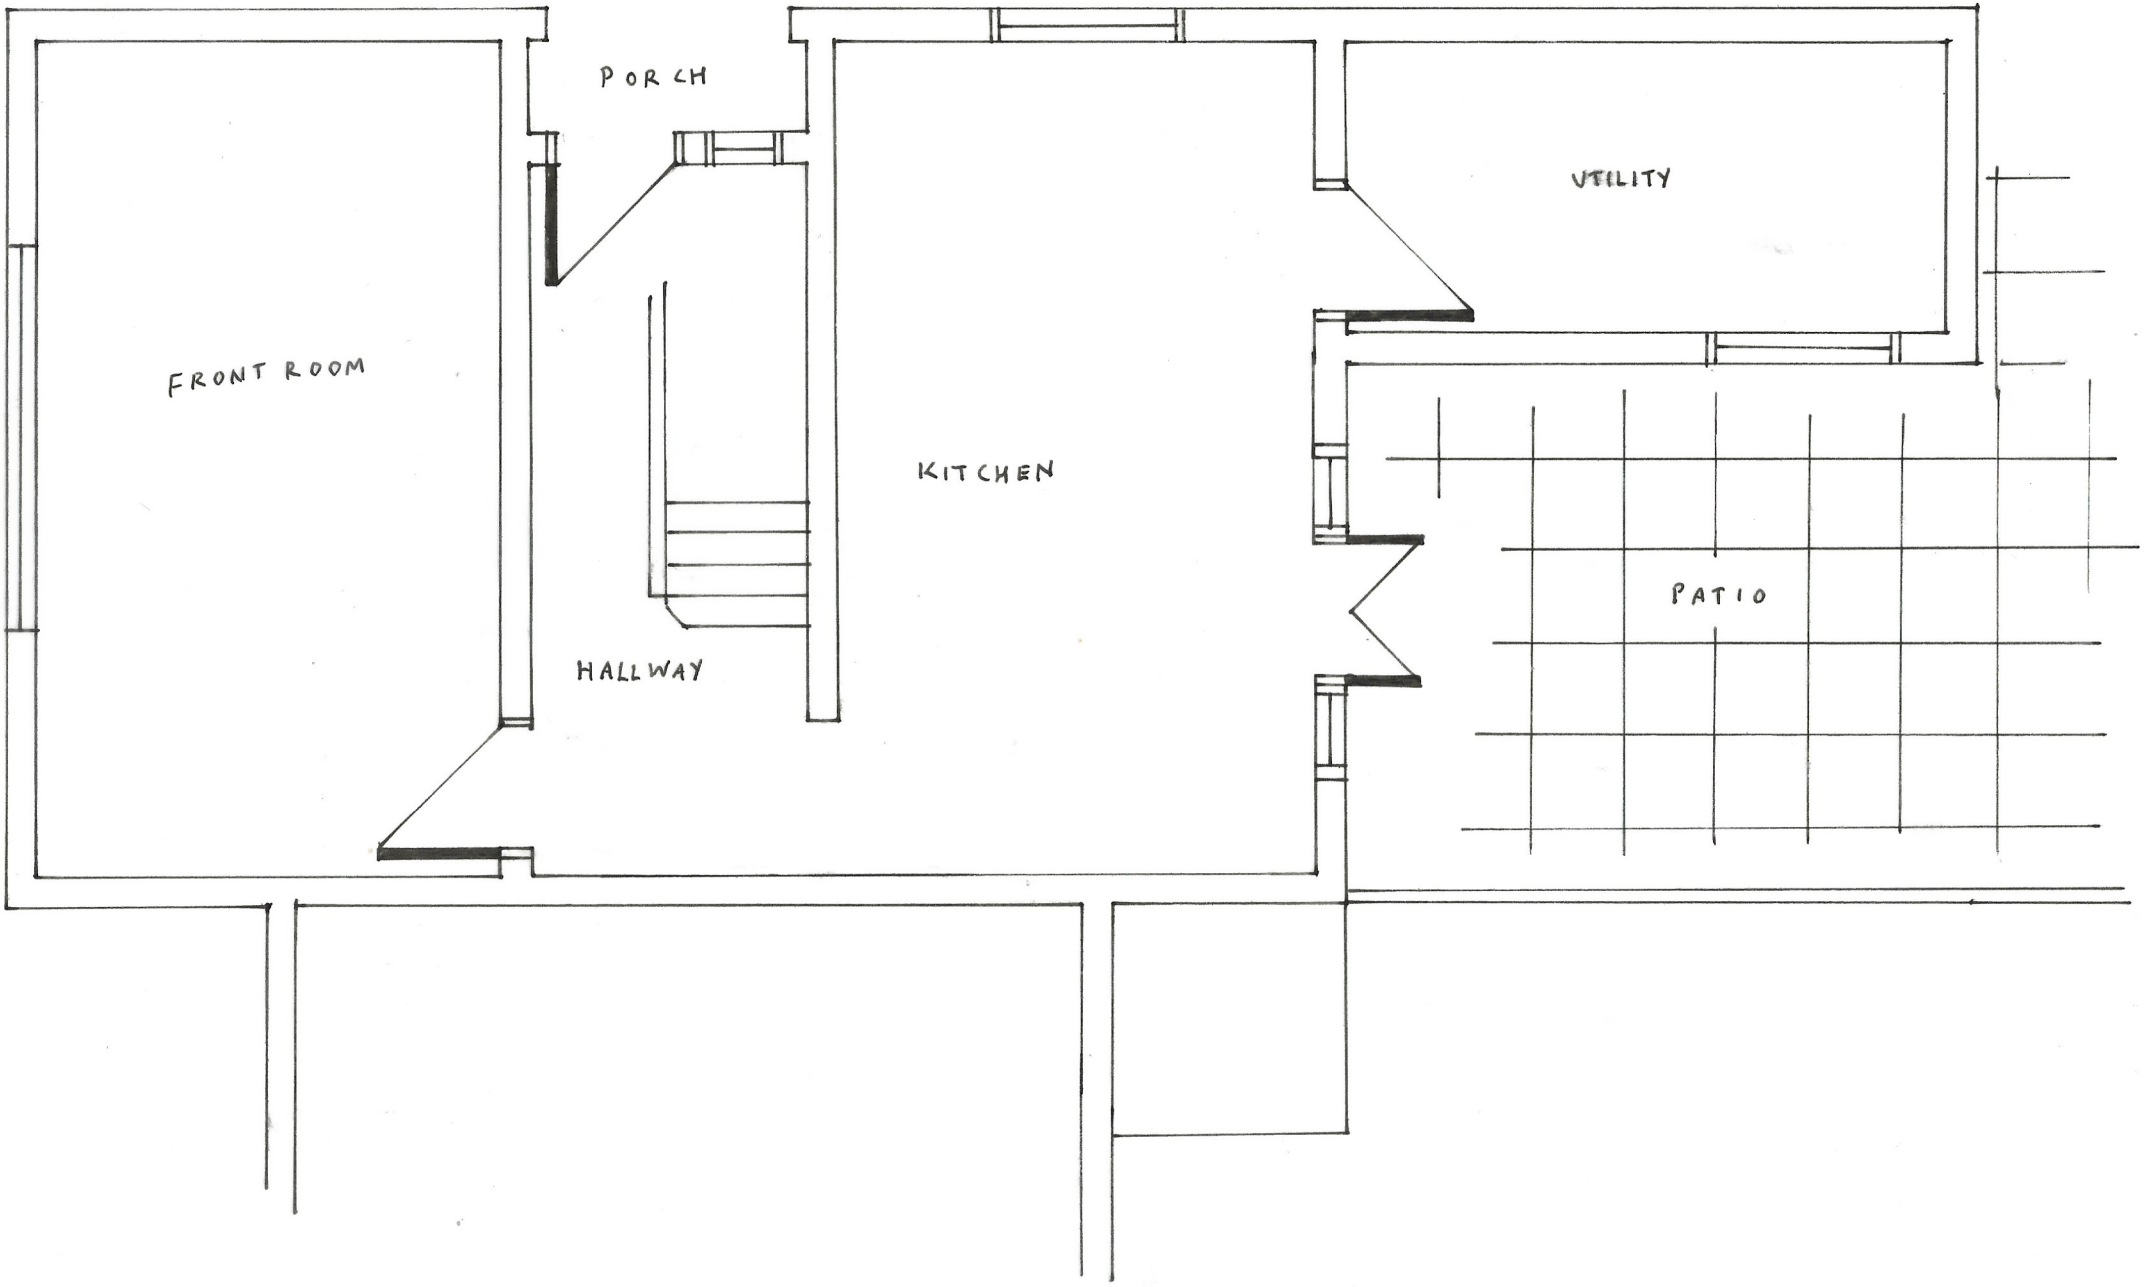

PROPOSED REAR ELEVATION



PROPOSED SIDE ELEVATION

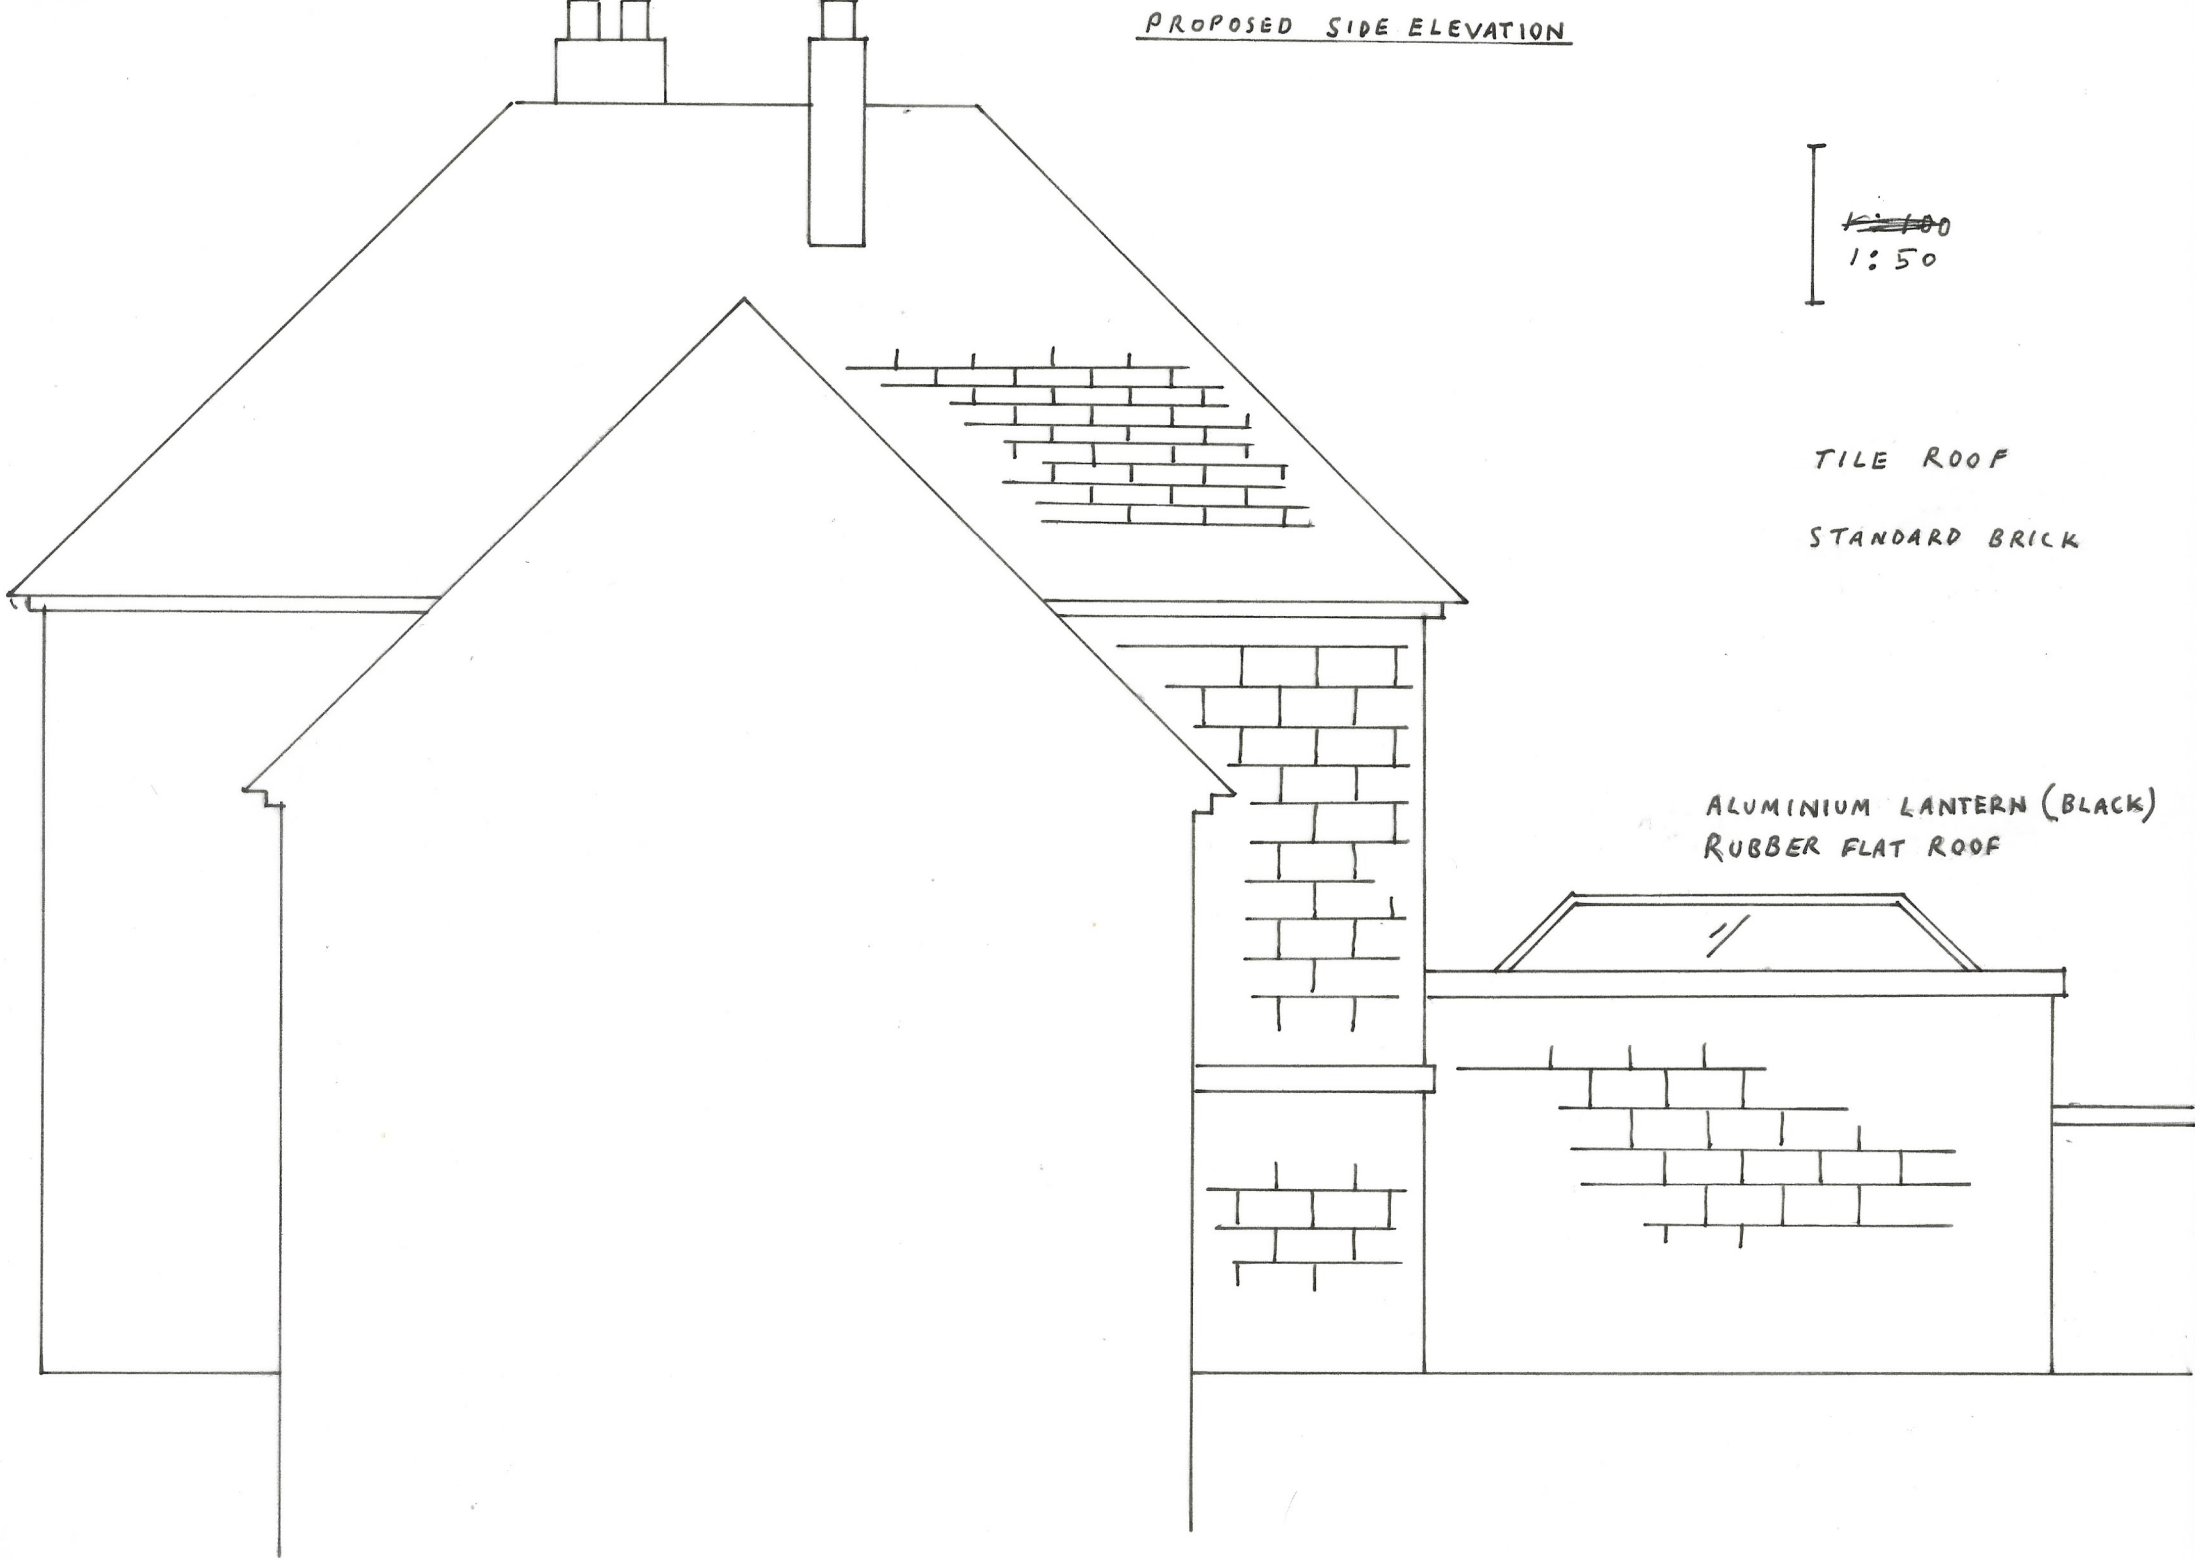

PROPOSED FLOOR PLAN

1 : 50

