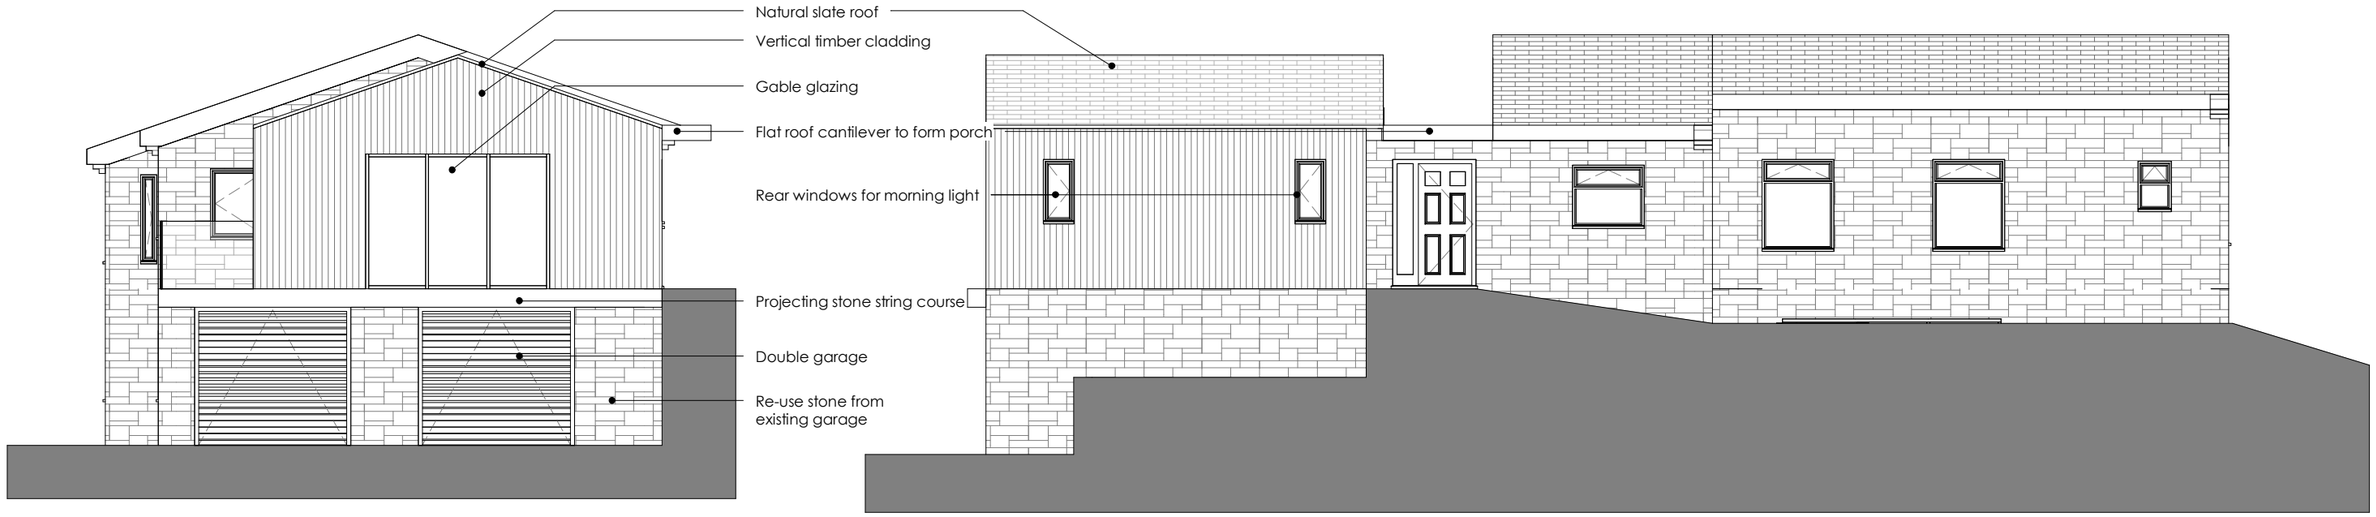

South Proposed
1 : 100

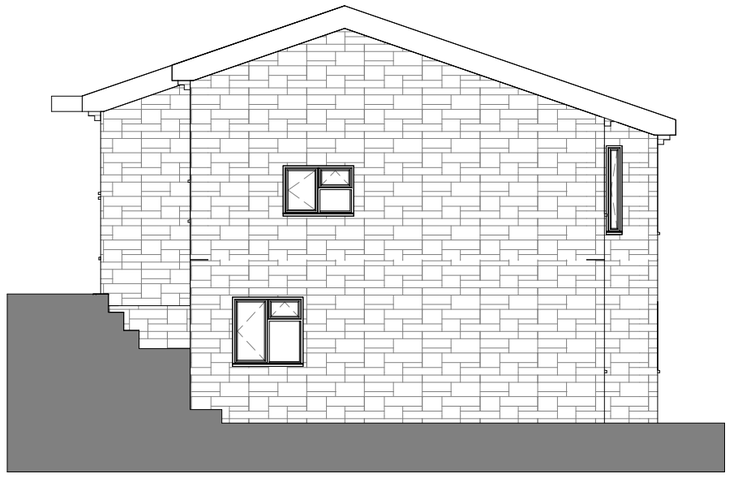

East Proposed
1 : 100



North Proposed
1 : 100

West Proposed
1 : 100

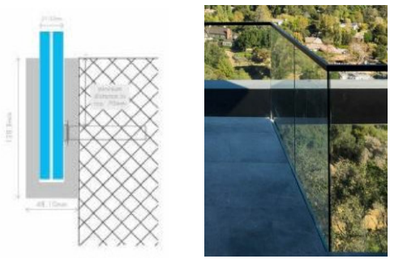

Sieger frameless glass balcony



Natural welsh slate tile



Larch cladding left to naturally silver



Re-use existing stone from garage



Anthracite aluminium windows RAL 7016

Rev B : 07.09.21 : Materials description updated

Rev A : 26.08.21 : Balcony reduced and changed to frameless. Gable window reduced in size. Toof changed to slate

DESIGN
ARCHITECTURE AND INTERIORS

Badgers Retreat, Lea