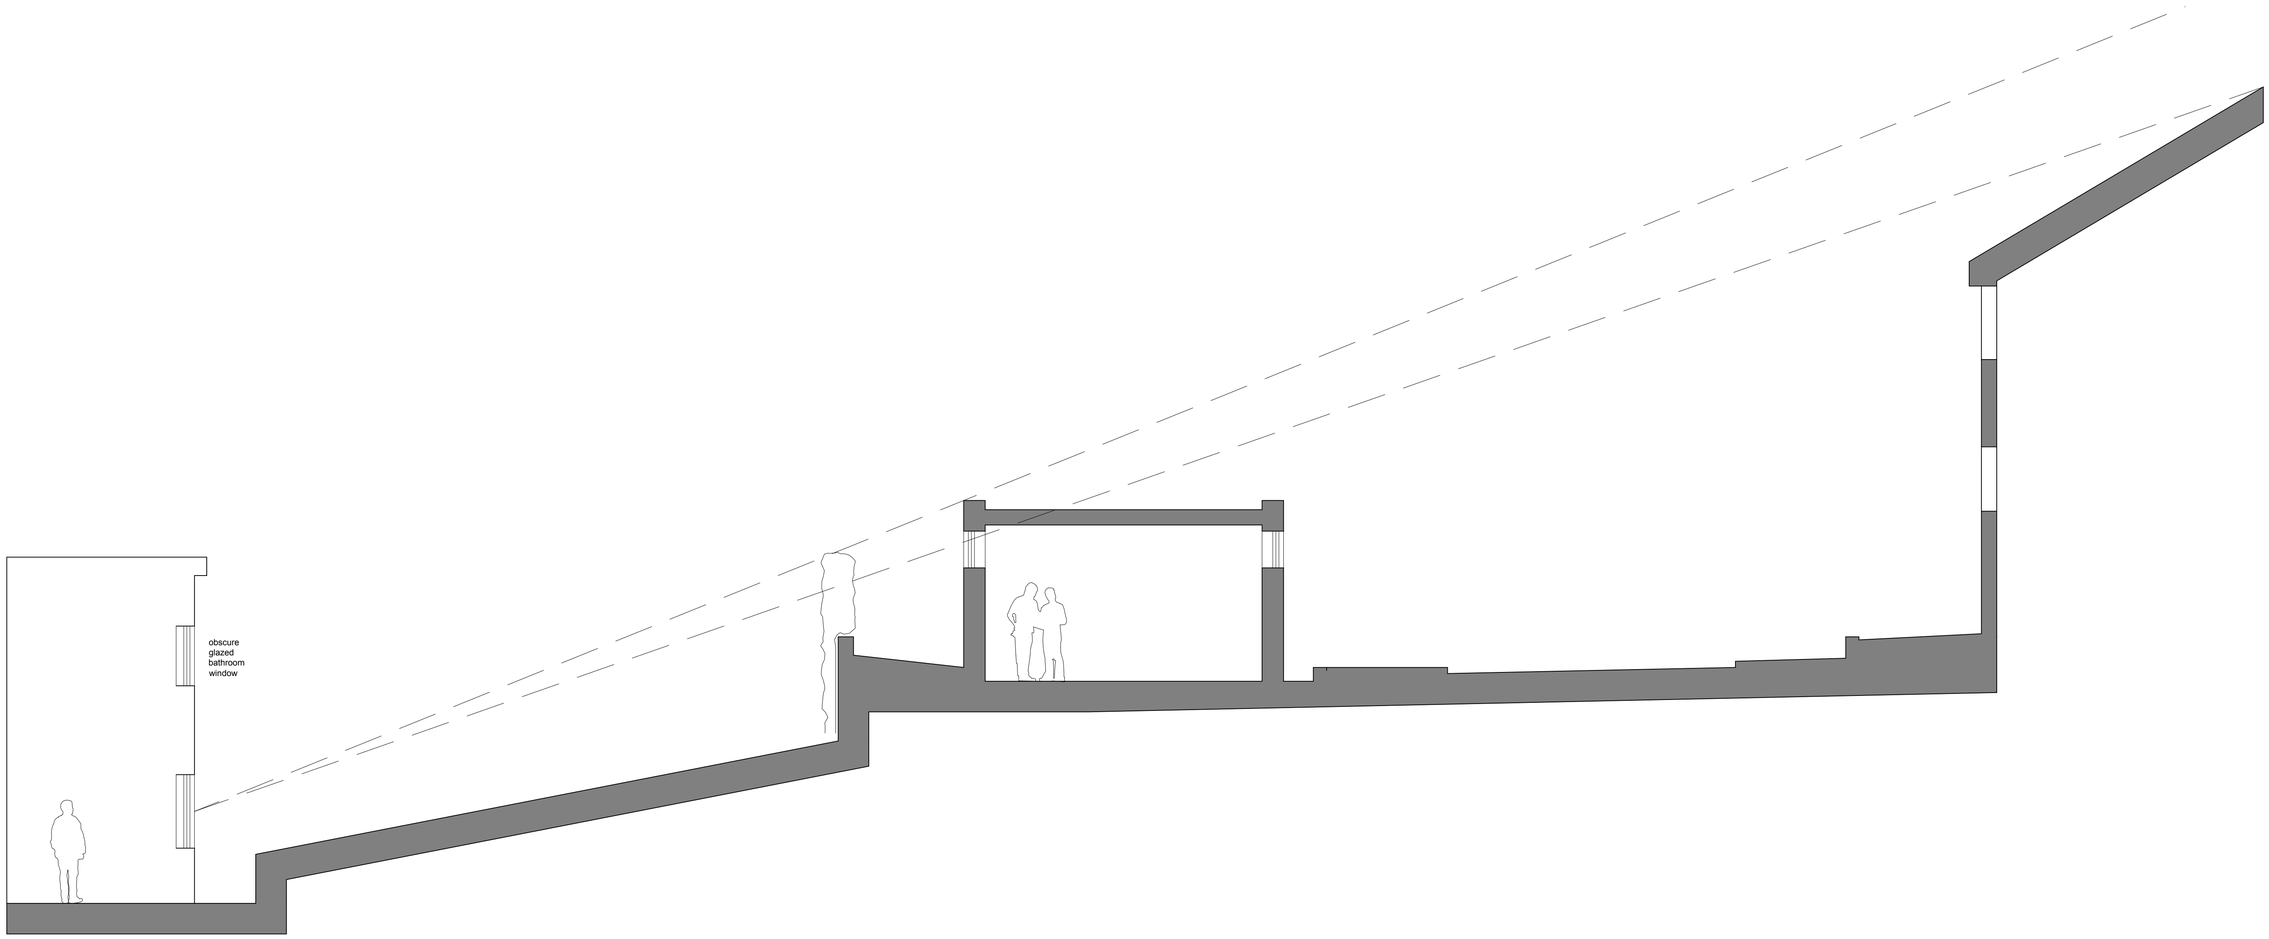

10/001 Indicative Section through the site.
1:50

Rev.	Drawn	Comments	Date

Status Planning

dkmy architects ltd
Davidson Keighley Marston Yates
dkmy architects
t: TJY
10 Spencer Road, Belper, Derbyshire, DE56
e: info@dkmy.co.uk
m: 07847 328 233
w: www.dkmy.co.uk

PROJECT
Proposed detached house on land adjacent to Valley View, Belper.

CLIENT
Mr & Mrs S Weir.

TITLE
Indicative section through the site.

DRAWN	CHECKED	
RjK	HH	
NUMBER	REVISION	ORIGINAL SIZE
21-104-08-15	A	A1
SCALE	DATE	
1:50	Aug'21	

FILE: *21-104 - Model.dwg*