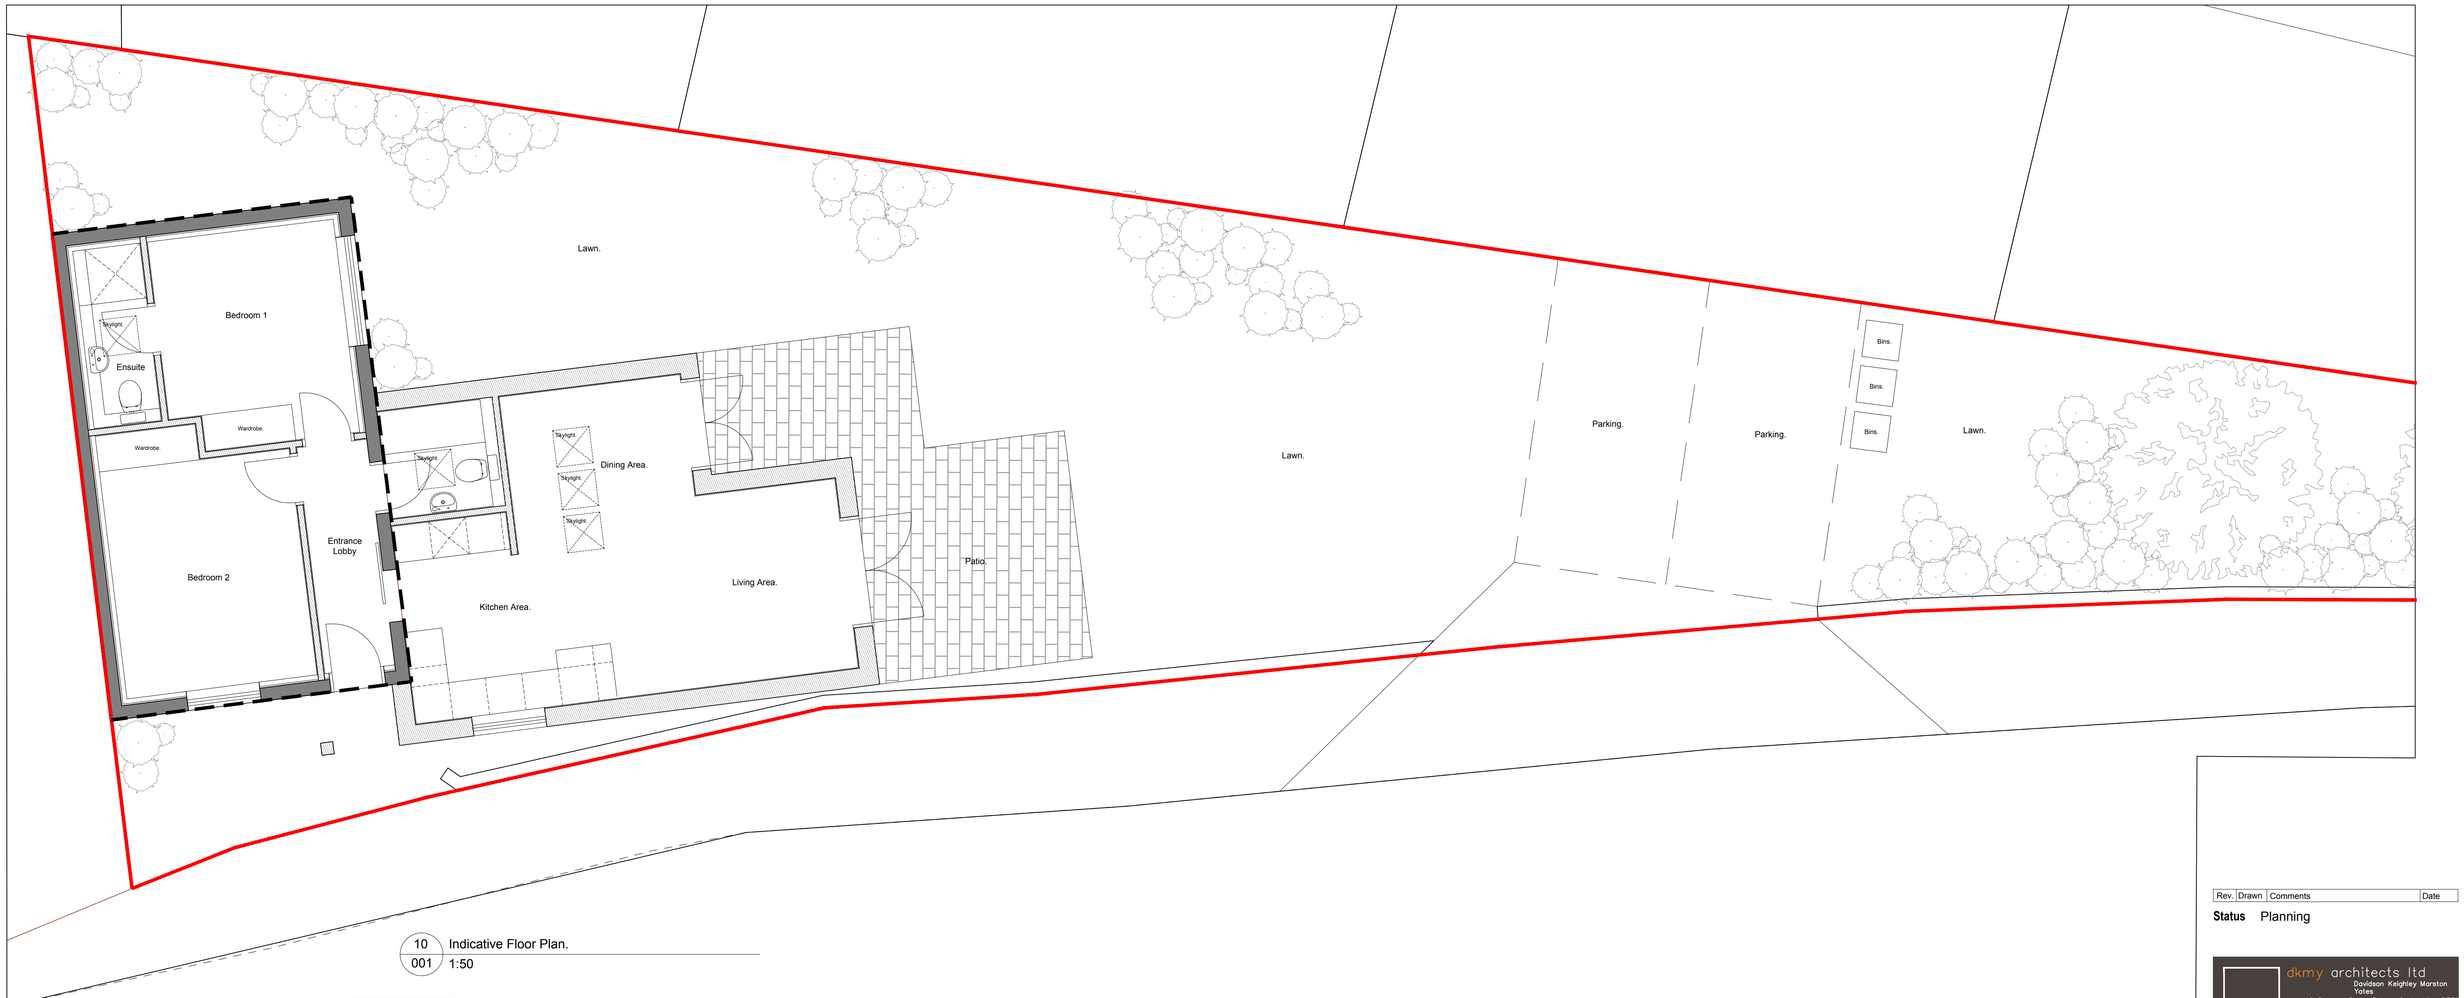

10 001 Indicative Floor Plan.
1:50

Rev.	Drawn	Comments	Date

Status Planning

dkmy architects ltd
Davidson Keighley Marston Yates
a: 10 Spencer Road, Belper, Derbyshire, DE56 1JY
e: info@dkmy.co.uk
m: 07847 328 233
w: www.dkmy.co.uk

PROJECT
Proposed detached house on land adjacent to Valley View, Belper.

CLIENT
Mr & Mrs S Weir.

TITLE
Indicative alternative plans.

DRAWN	CHECKED
RjK	HH
NUMBER	REVISION
21-104-08-11	
SCALE	DATE
1:50	Aug 21

ORIGINAL SIZE A1

FILE: *21-104 - Model.dwg*