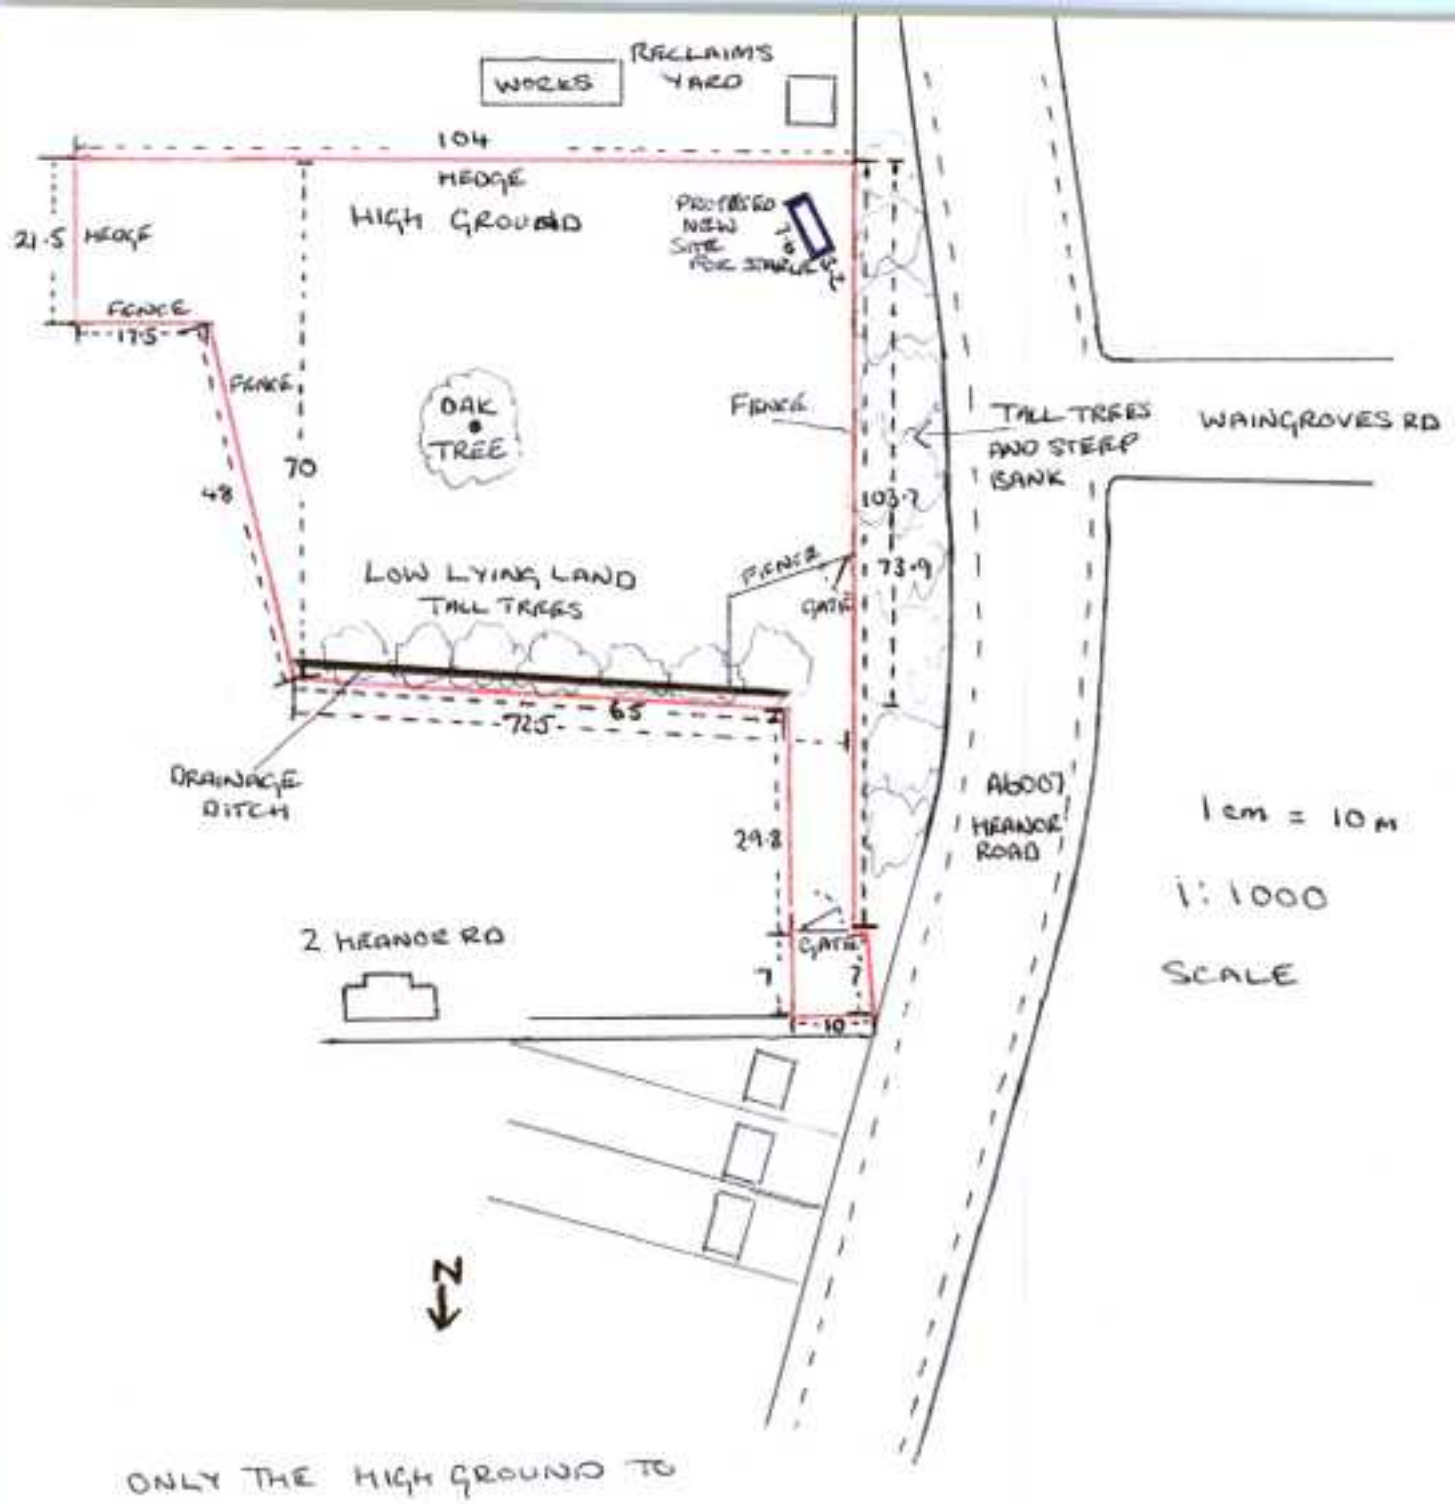


ONLY THE HIGH GROUND TO THE SOUTH REMAINS RELATIVELY DRY OVER WINTER.

THE LOW LYING LAND IS PRONE TO FLOODING AND DEEP MUD IN WINTER.

THE PROPOSED NEW SITE FOLLOWS TO TREE LINE AND IS PARTLY UNDER THE TREE CANOPY.

SOME FAST GROWING CONIFERS HAVE BEEN PLANTED AT THE SIDE OF THE TOP GATE TO PROVIDE US WITH YEAR ROUND PRIVACY, AS WE DONT WANT THE STABLE TO BE VISABLE FROM THE ROAD FOR OUR OWN PEACE OF MIND IN REGARDS TO VANDALISM AND THEFT OF PROPERTY.