
34 Parsons Green, Langley Park Derby DE22 4DS - Location Plan

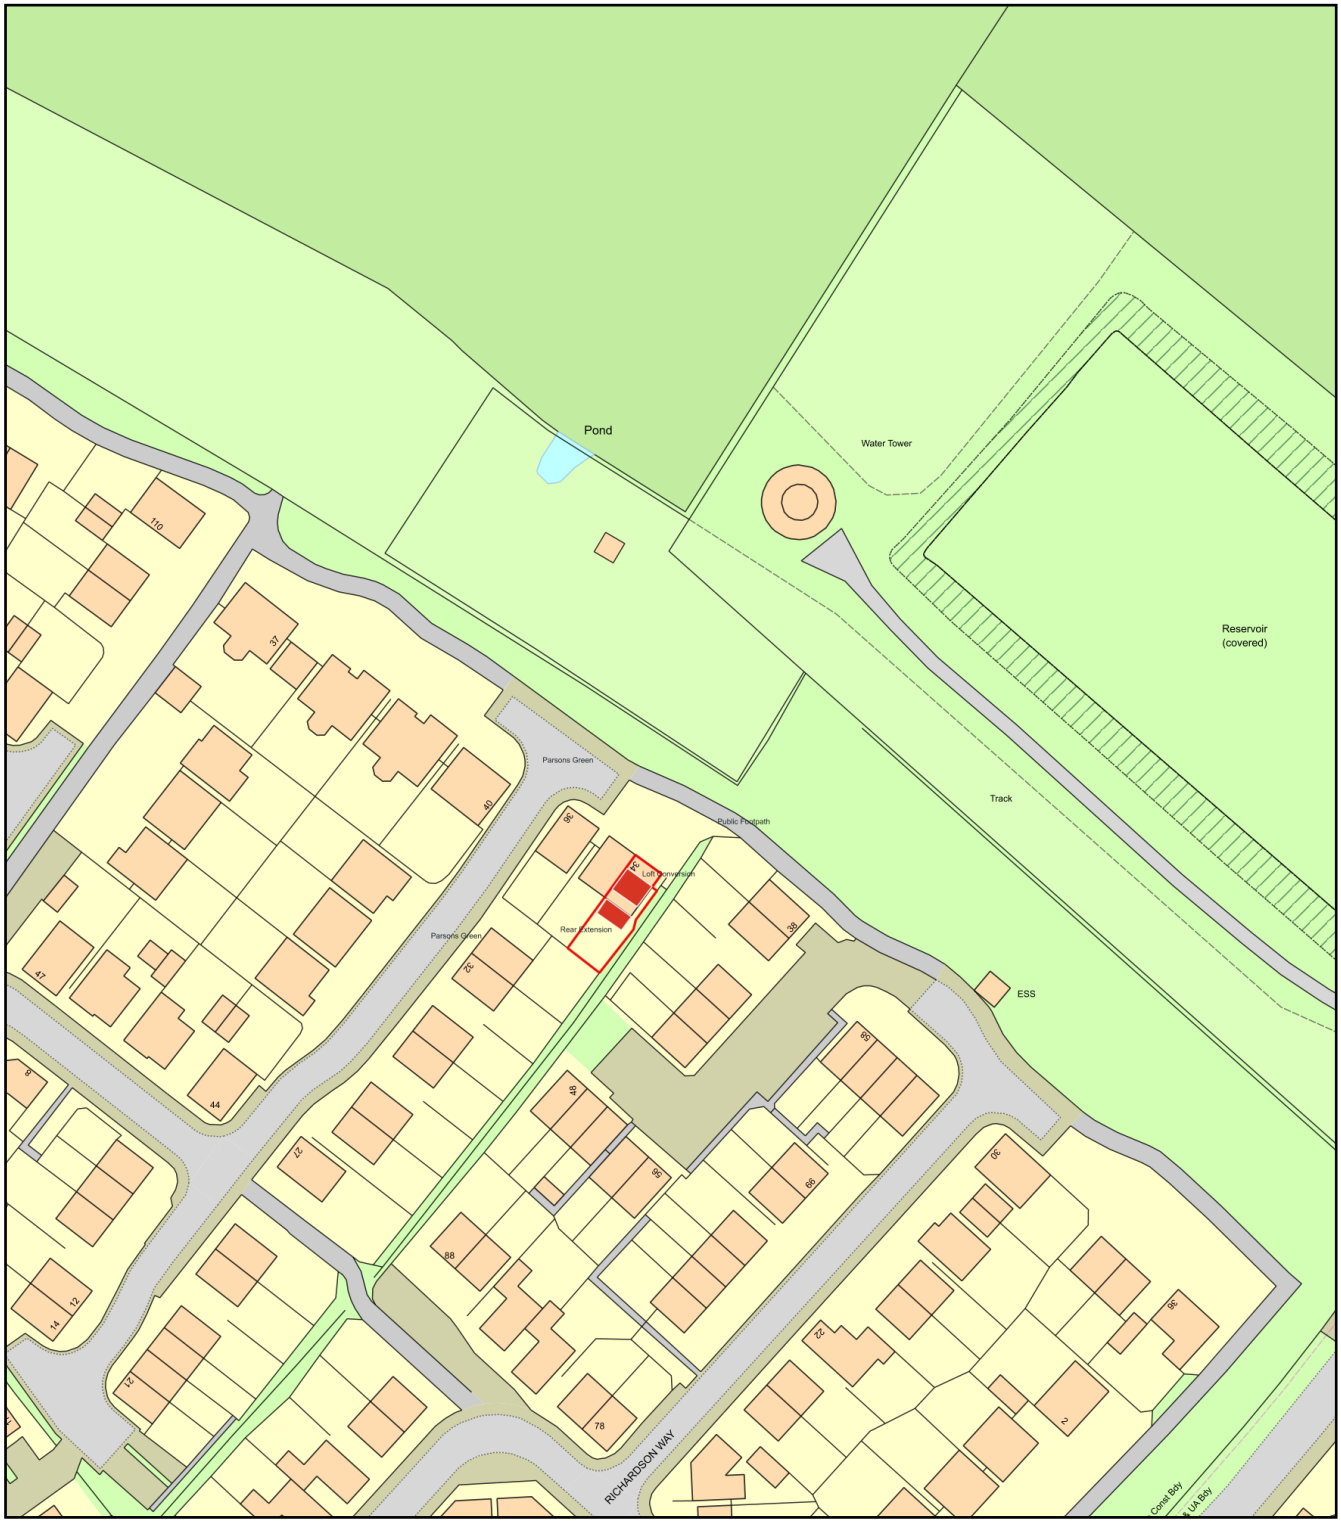

0 50
Metres

N

ReQuestaPlan

Plan Produced for: Jo Webster

Date Produced: 10 Sep 2021

Plan Reference Number: TQRQM21250153257118

Scale: 1:1250 @ A4

© Crown copyright and database rights 2021 OS 100042766