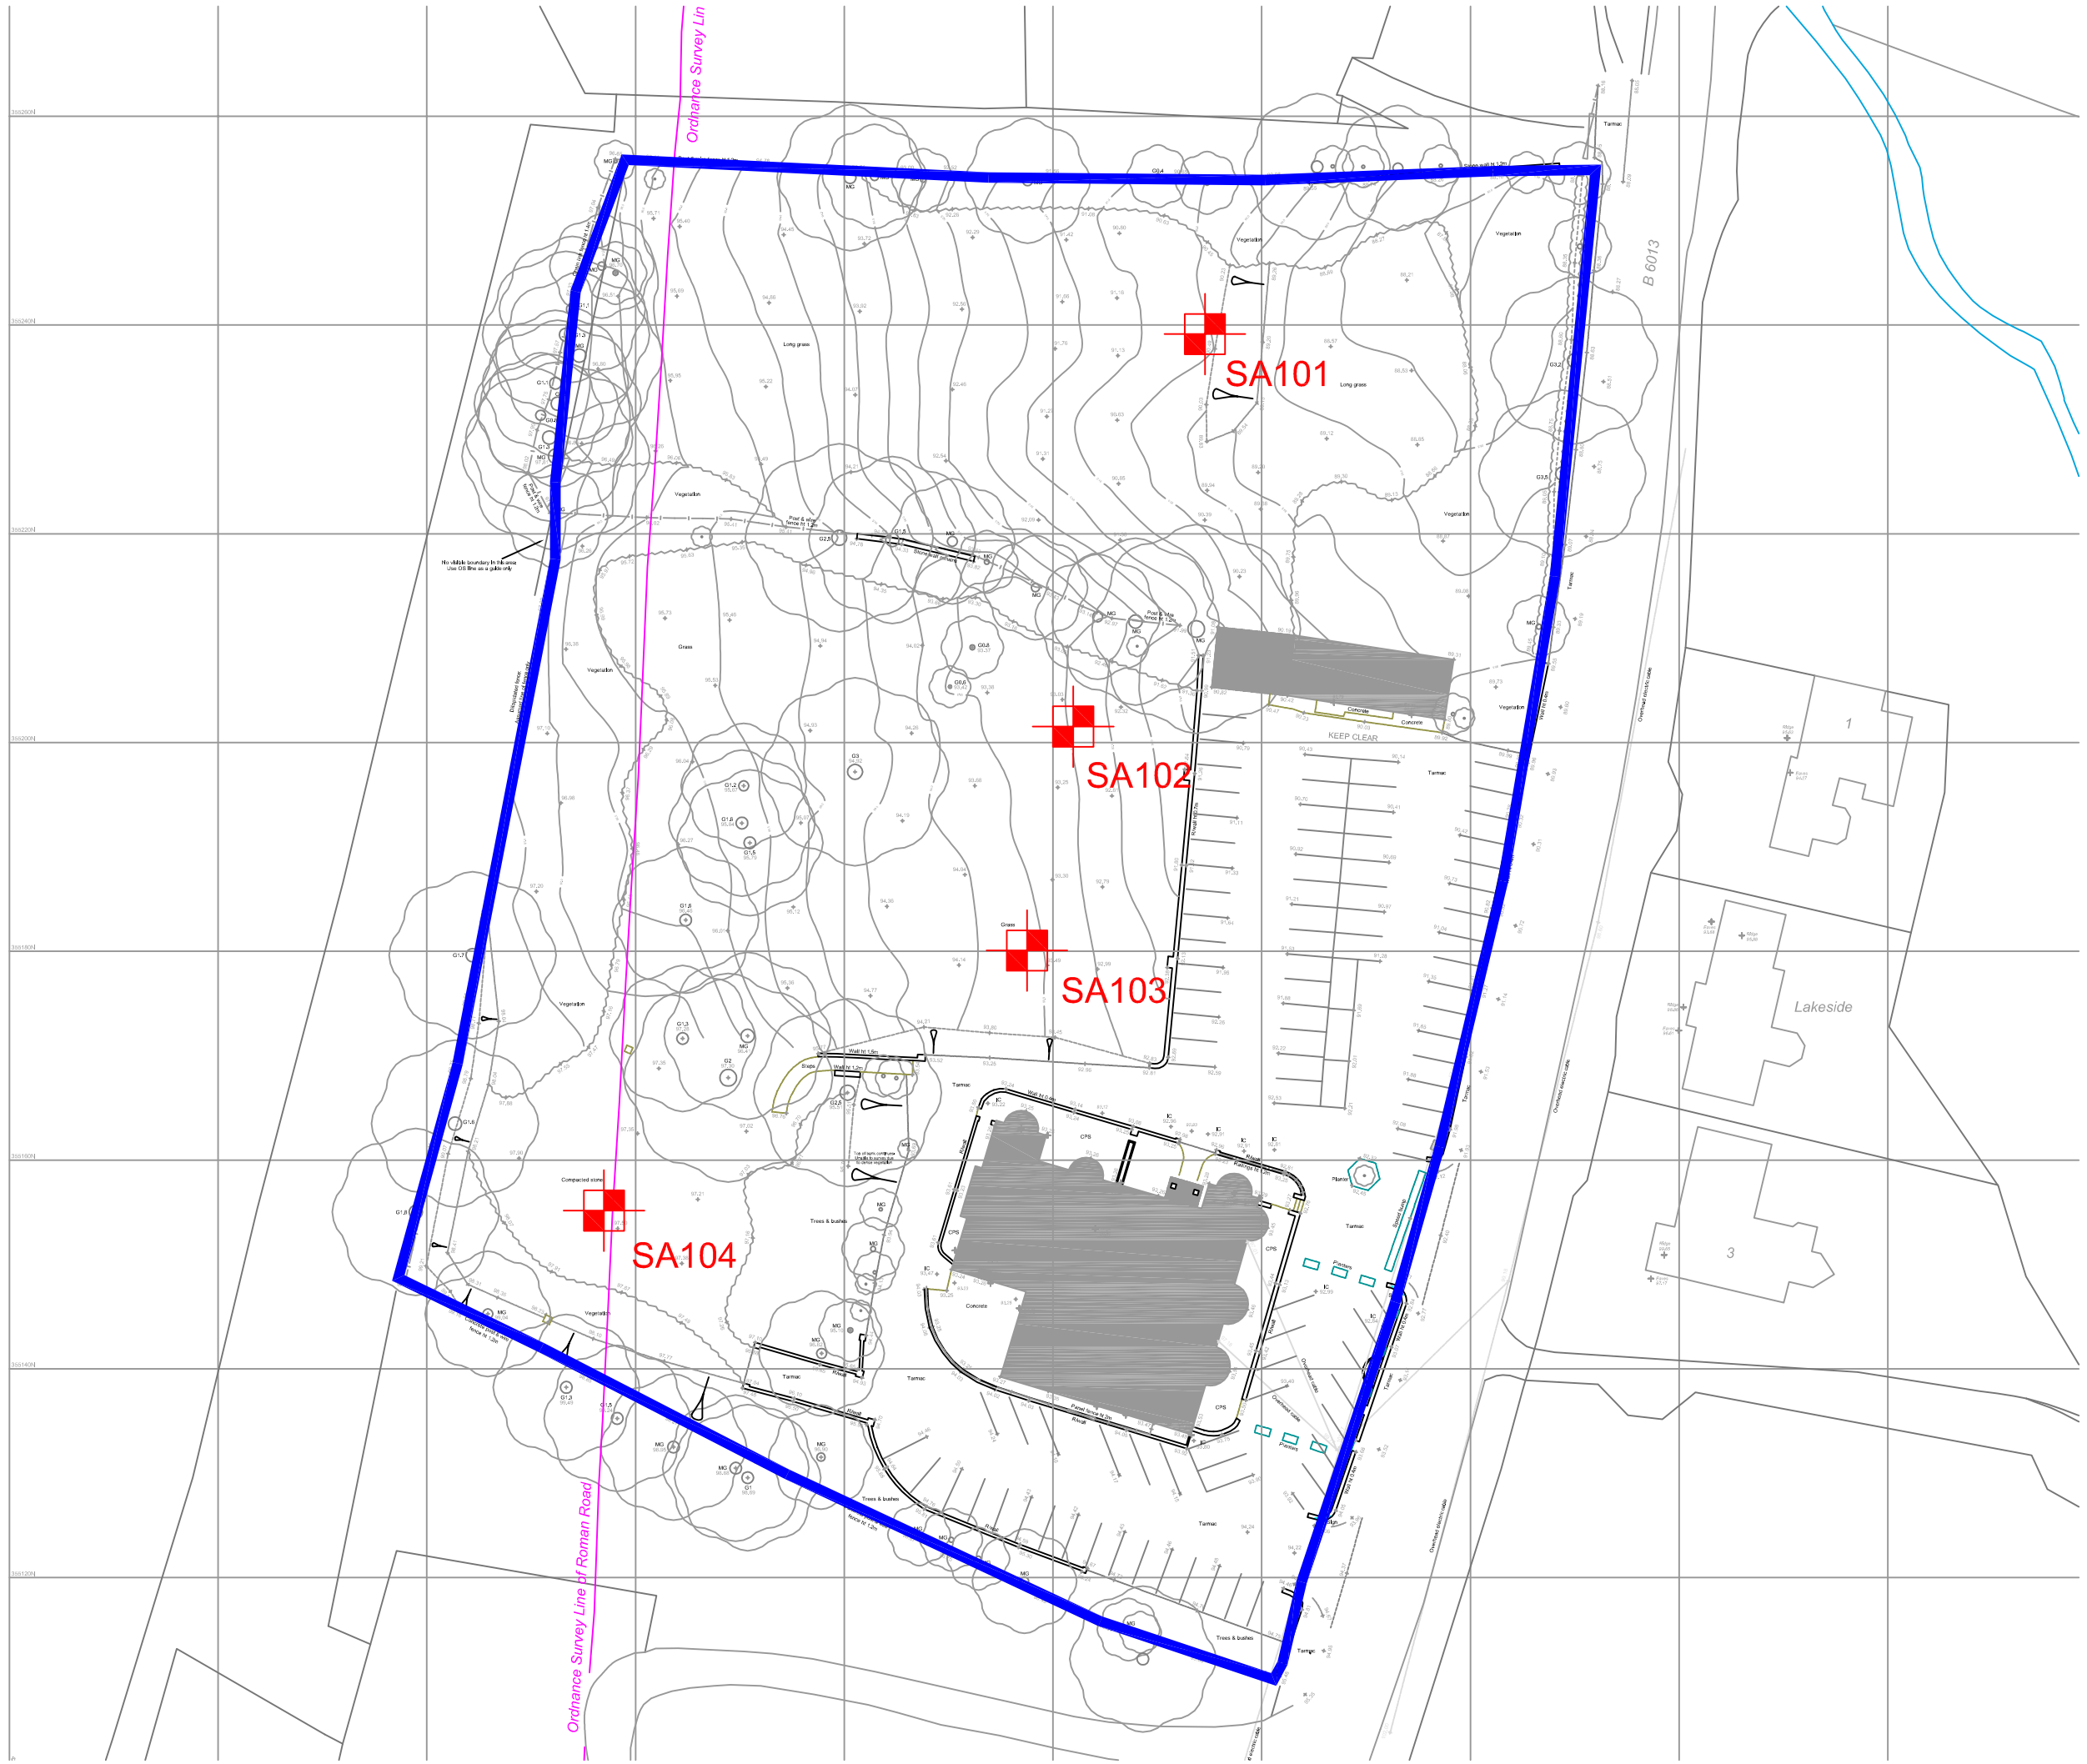

GENERAL NOTES

NO DIMENSIONS TO BE SCALED OFF THIS DRAWING.

THIS DRAWING TO BE READ IN CONJUNCTION WITH ALL RELEVANT ARCHITECT'S AND ENGINEER'S DRAWINGS.

ALL DIMENSIONS ARE IN MILLIMETRES UNLESS NOTED OTHERWISE.

ALL LEVELS ARE IN METRES UNLESS NOTED OTHERWISE.

ANY DISCREPANCIES NOTED ON SITE ARE TO BE REPORTED TO THE ENGINEER IMMEDIATELY.

KEY

SA101 — APPROXIMATE LOCATION AND REFERENCE OF SOAKaWAY TRIAL PIT EXCAVATED BY RLE.IN MARCH 2018

SITE BOUNDARY.

Rev.	Date	Amendments	By	Chk. by

RODGERS LEASK ENVIRONMENTAL
Consulting Geotechnical & Environmental Engineers

Client

DAVID ASHLEY DEVELOPMENTS

Project

ANCHOR INN, OAKERTHORPE

Drawing Title

INFILTRATION TEST LOCATION PLAN

Status

INFORMATION

Scale	Drawn	Checked	Date
A3 - NTS	AT	IPB	18.06.18

Drawing Ref.

18030-RLE-18-00-DR-O-003

File Path:

Copyright © Rodgers Leask Environmental Limited

St James House ● St Mary's Wharf ● Mansfield Rd ● Derby ● DE1 3TQ ● Tel: 01332 285000 ● Fax: 01332 291728 ● www.rodgersleask.co.uk