
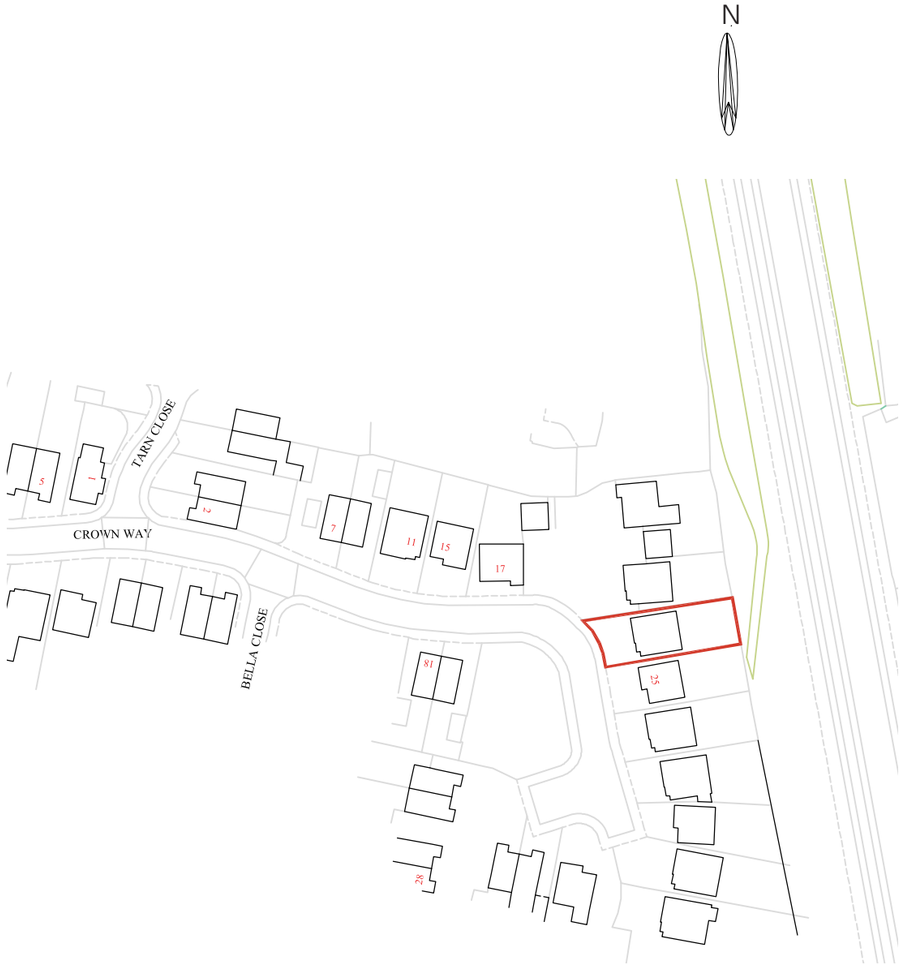


OS MAP SCALE: 1:1250 @A3

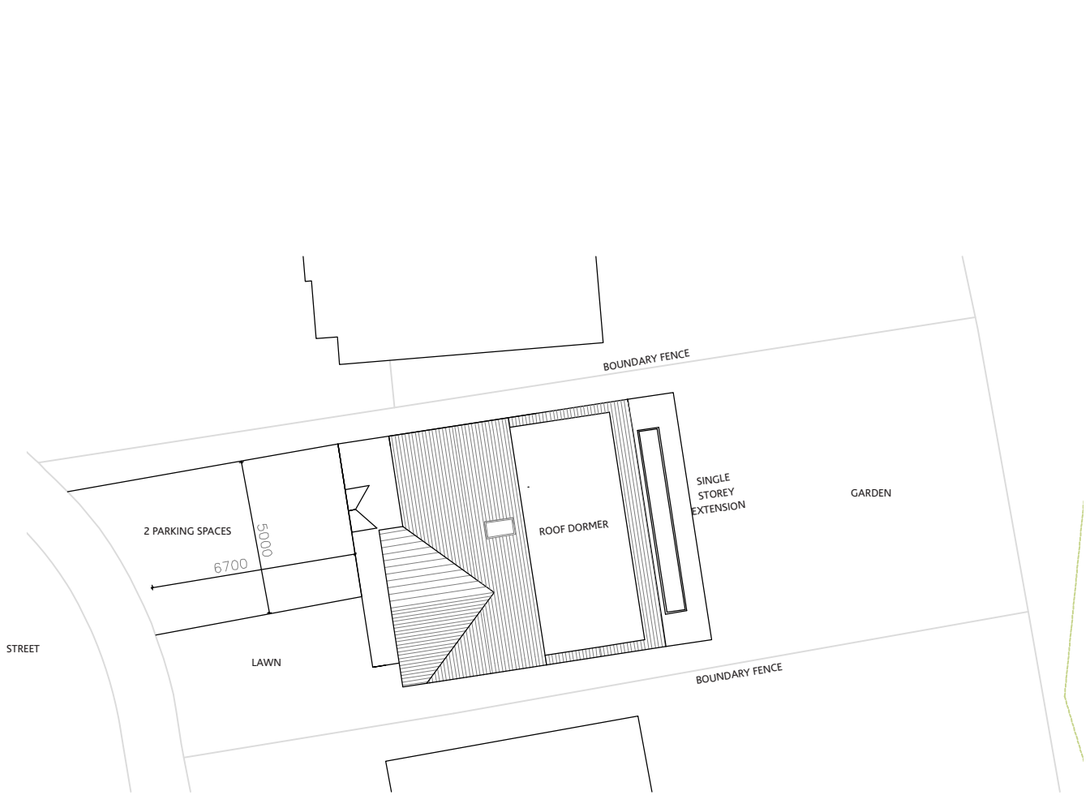

PROPOSED SITE PLAN SCALE: 1:200 @A3

This drawing is for the purposes of a planning application only. All dimensions are approximate, no topographical survey was taken, and must be checked on site prior to any further technical work and construction is taken.

Project: 23 Crown Way, Langley Mill


Client: Mr & Mrs Robinson

Title: OS Map & Site Plan


Job/ Dwg No:1160/10A **Date:** 15/08/21

extended ideas.co.uk


Extended Ideas, 37 Carlton Avenue, Shelton Lock, Derby DE24 9EJ.
t: 01332 416448 e: inspire@extendedideas co.uk

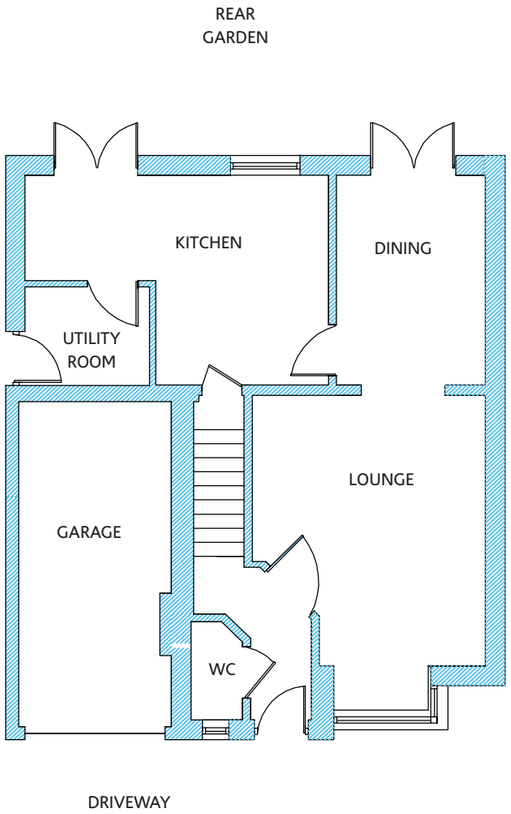

GROUND FLOOR PLAN **1:100@A3**

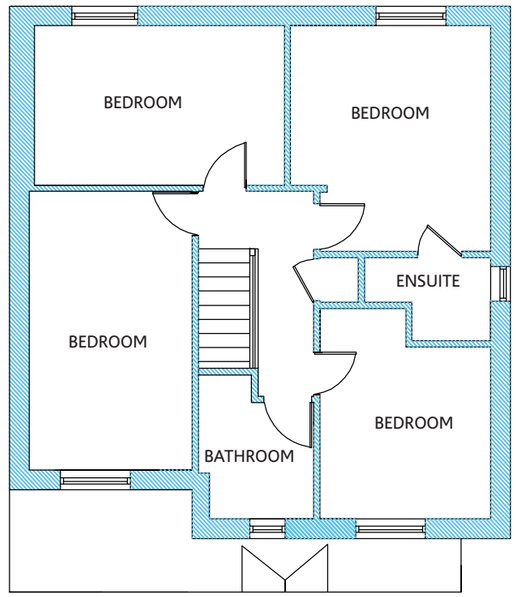

FIRST FLOOR PLAN **1:100@A3**

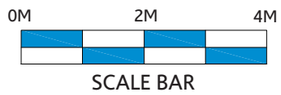

This drawing is for the purposes of a planning application only. All dimensions are approximate, no topographical survey was taken, and must be checked on site prior to any further technical work and construction is taken.

Project: 23 Crown Way, Langley Mill


Client: Mr & Mrs Robinson

Title: EXISTING

Job/ Dwg No:1160/11 **Date:** 15/08/21

extended ideas.co.uk

Extended Ideas, 37 Carlton Avenue, Shelton Lock, Derby DE24 9EJ.
t: 01332 416448 e: inspire@extendedideas co.uk

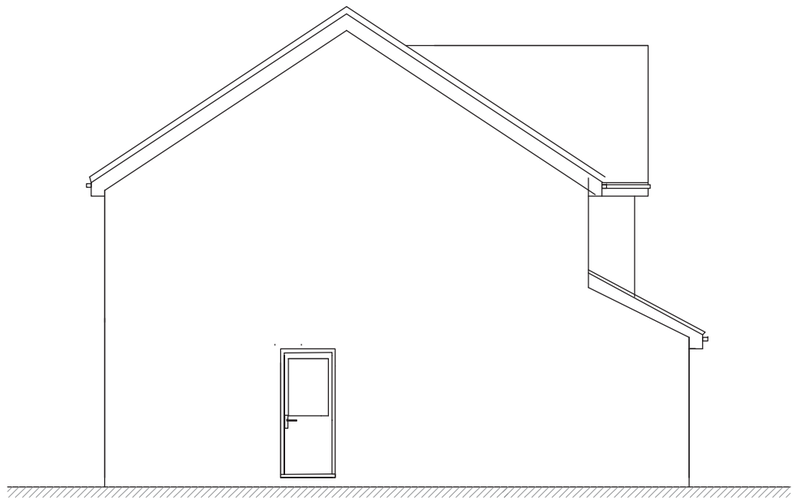


SIDE ELEVATION @1:100 SCALE




FRONT ELEVATION @1:100 SCALE



REAR ELEVATION @1:100 SCALE

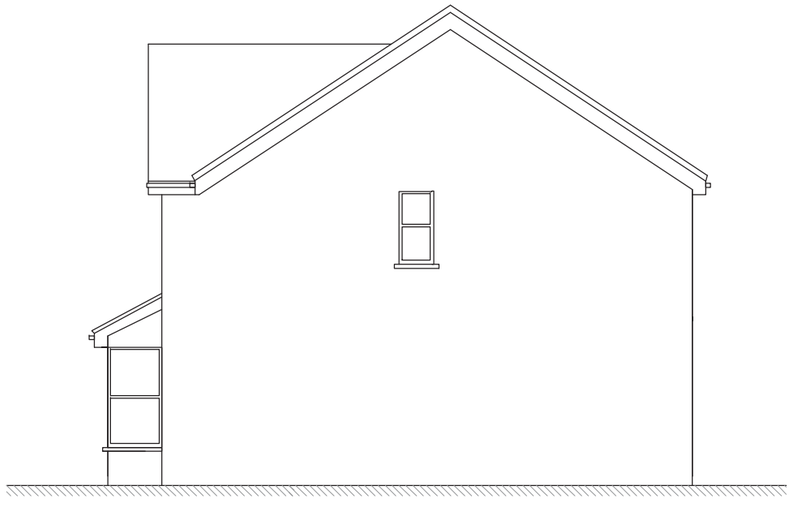

SIDE ELEVATION @1:100 SCALE

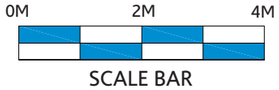

SCALE BAR

This drawing is for the purposes of a planning application only. All dimensions are approximate, no topographical survey was taken, and must be checked on site prior to any further technical work and construction is taken.

Project: 23 Crown Way, Langley Mill


Client: Mr & Mrs Robinson

Title: EXISTING


Job/ Dwg No:1160/12 **Date:** 15/08/21

extended ideas.co.uk


Extended Ideas, 37 Carlton Avenue, Shelton Lock, Derby DE24 9EJ.
t: 01332 416448 e: inspire@extendedideas co.uk

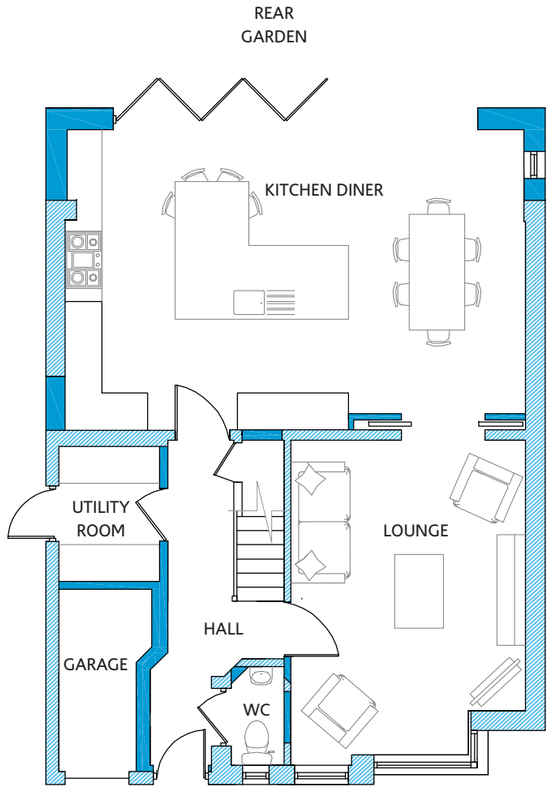

GROUND FLOOR PLAN **1:100@A3**

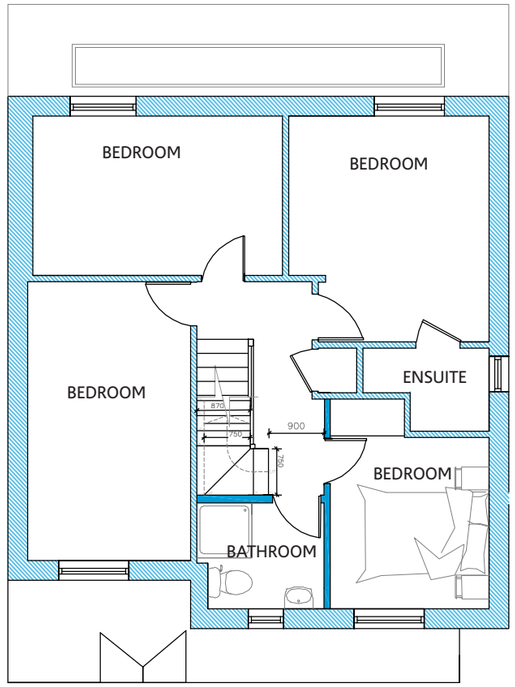


FIRST FLOOR PLAN **1:100@A3**

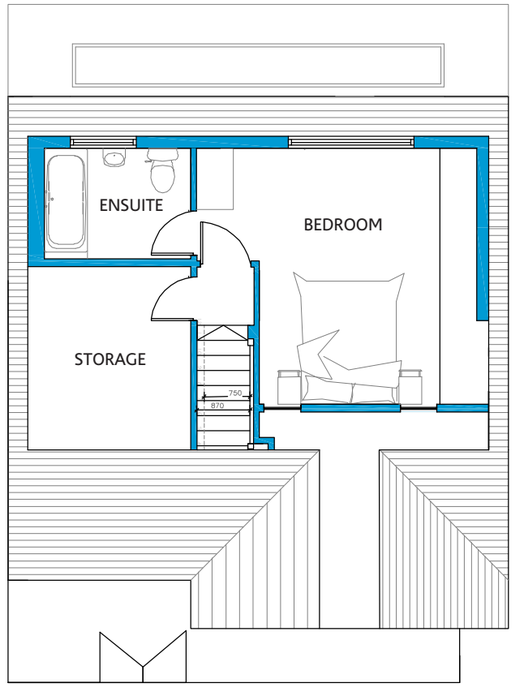

SECOND FLOOR PLAN **1:100@A3**



FRONT VIEW OF PROPOSAL - **NOT TO SCALE**

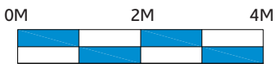

SCALE BAR

This drawing is for the purposes of a planning application only. All dimensions are approximate, no topographical survey was taken, and must be checked on site prior to any further technical work and construction is taken.

Project: 23 Crown Way, Langley Mill


Client: Mr & Mrs Robinson

Title: PROPOSED

Job/ Dwg No:1160/13 **Date:** 15/08/21

extended ideas.co.uk

Extended Ideas, 37 Carlton Avenue, Shelton Lock, Derby DE24 9EJ.
t: 01332 416448 e: inspire@extendedideas co.uk

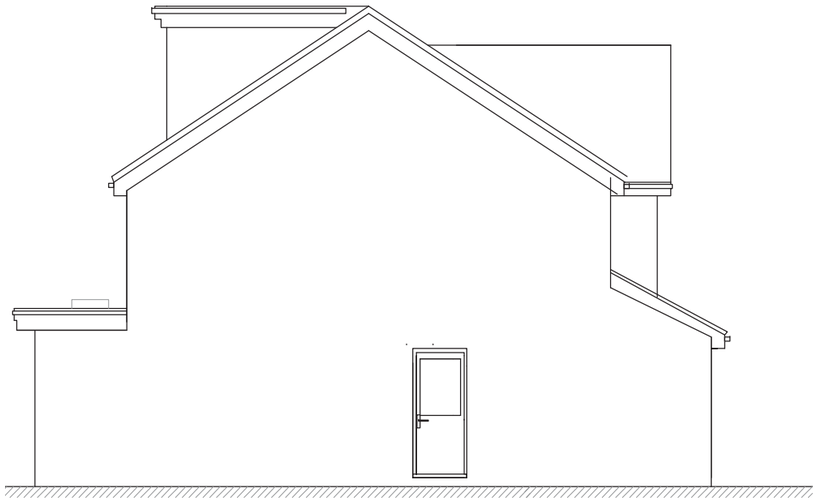

SIDE ELEVATION @1:100 SCALE




FRONT ELEVATION @1:100 SCALE




REAR VIEW OF PROPOSAL - **NOT TO SCALE**



REAR ELEVATION @1:100 SCALE

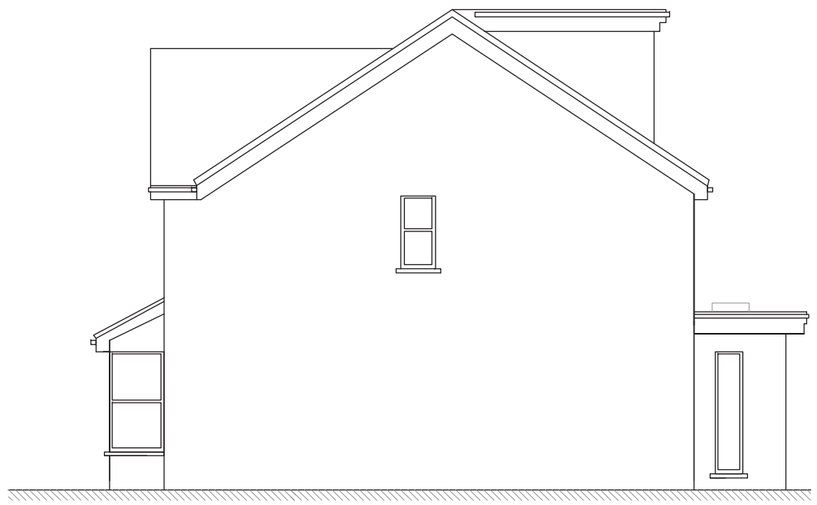

SIDE ELEVATION @1:100 SCALE

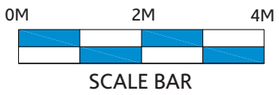

SCALE BAR

PROPOSED MATERIALS

-BLACK WINDOW & DOOR FRAMES ON THE REAR & SIDE ELEVATIONS

- GREY OR BLACK EAVES ON THE REAR & SIDE ELEVATIONS

This drawing is for the purposes of a planning application only. All dimensions are approximate, no topographical survey was taken, and must be checked on site prior to any further technical work and construction is taken.

Project: 23 Crown Way, Langley Mill

Client: Mr & Mrs Robinson

Title: PROPOSED

Job/ Dwg No:1160/14 **Date:** 15/08/21

extended ideas.co.uk

Extended Ideas, 37 Carlton Avenue, Shelton Lock, Derby DE24 9EJ.
t: 01332 416448 e: inspire@extendedideas co.uk