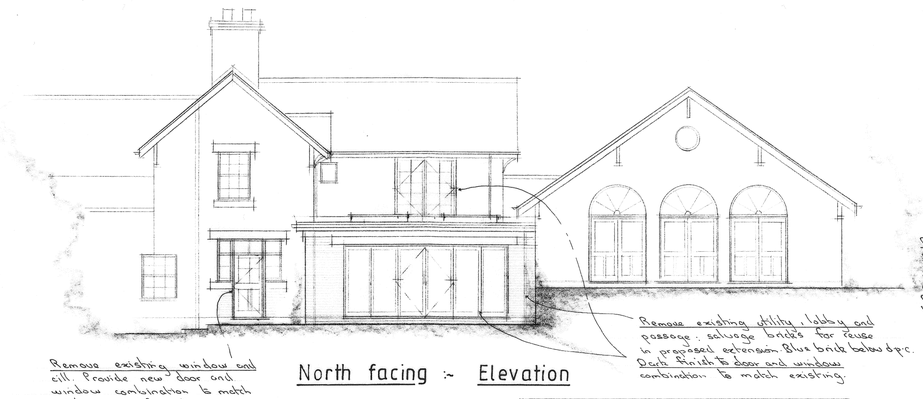

North facing :- Elevation

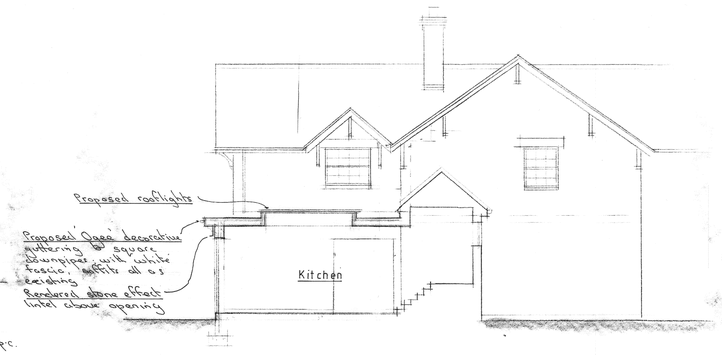

West facing :- Elevation

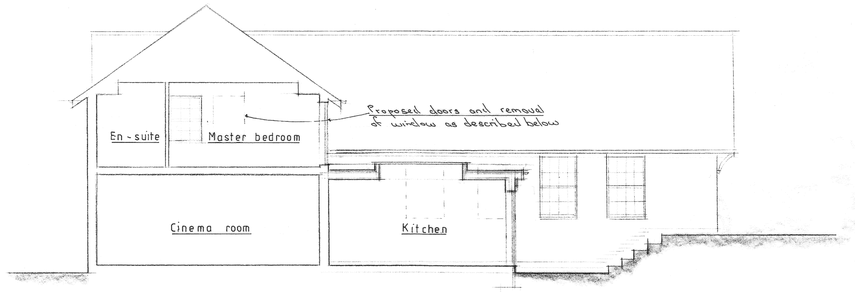

East facing :- Elevation

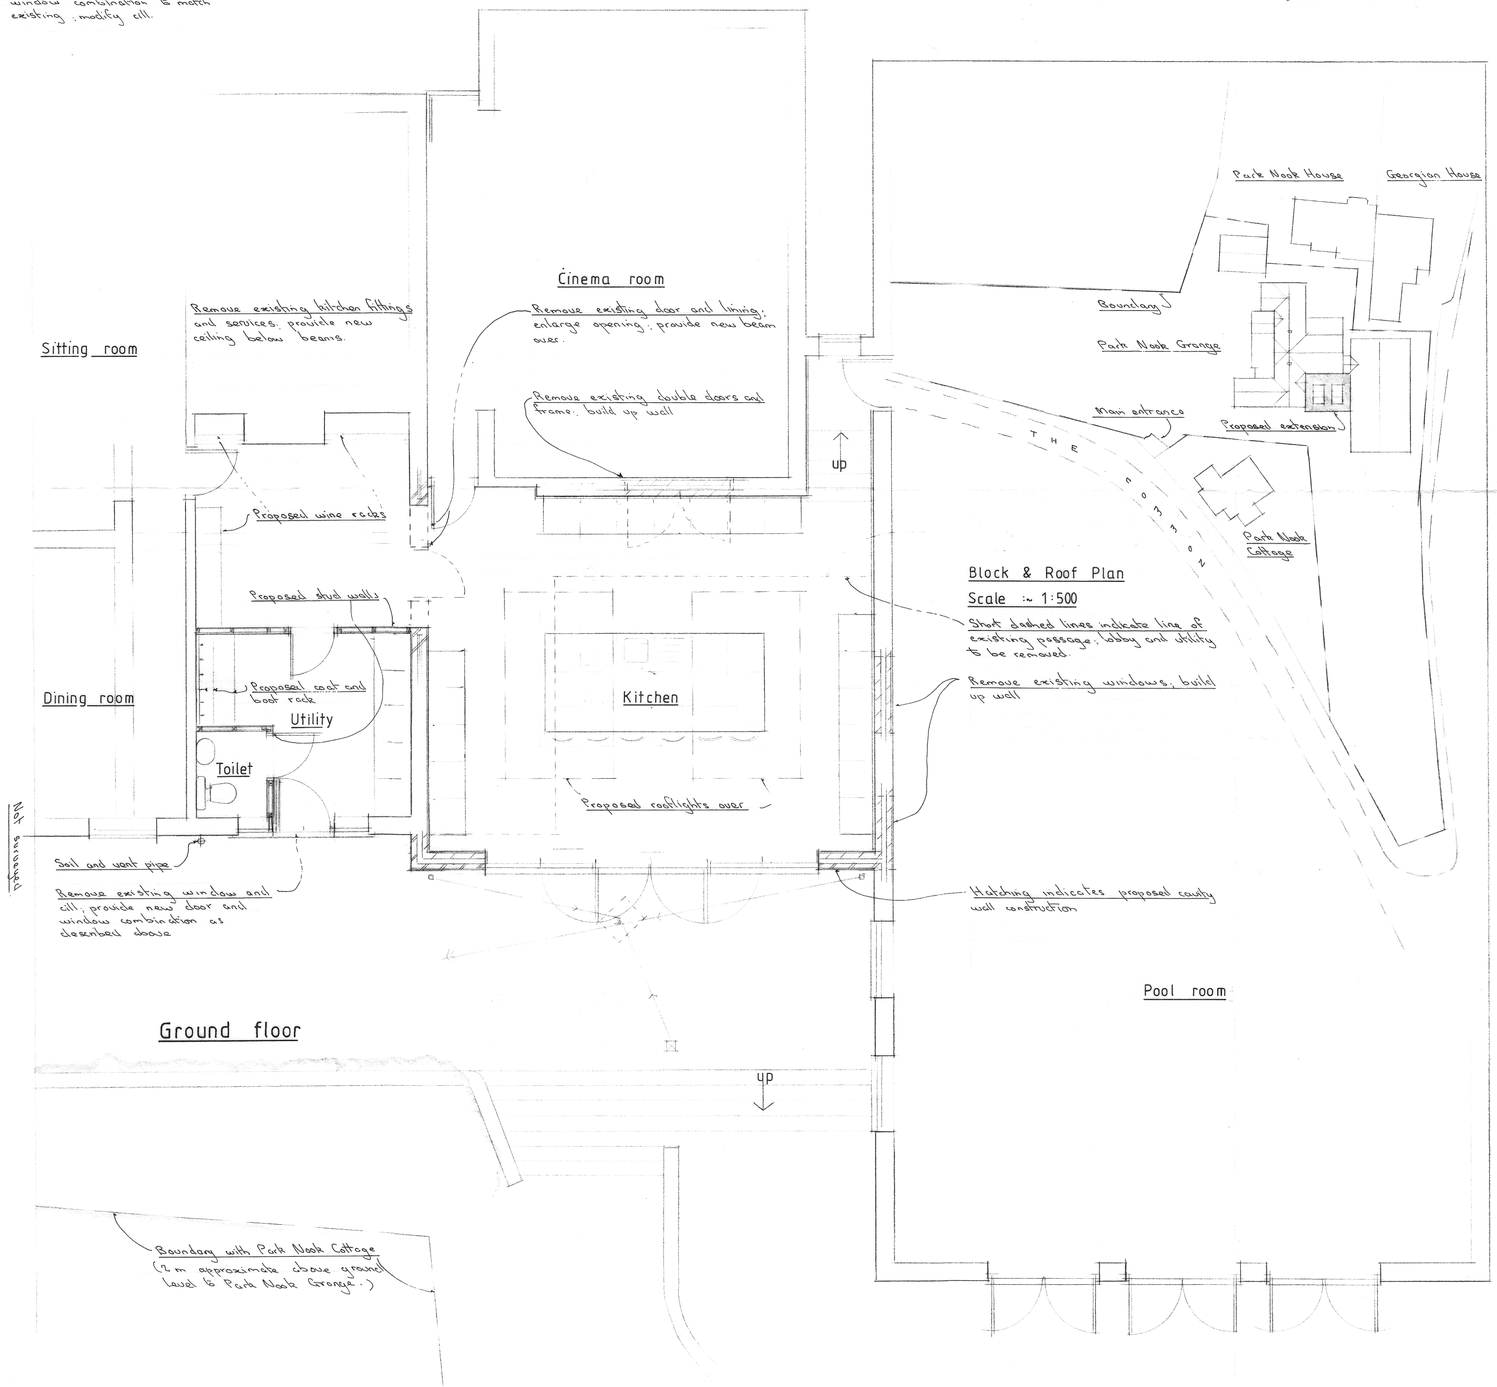

Park Nook Grange , The Common , Quarndon.

Proposed :- Plans & Elevations.

Scale :- 1:100 & 1:50. Drawing M/213/2.

Drawn by S.Walsh M.C.I.A.T. Tel :- 01543 - 415635.