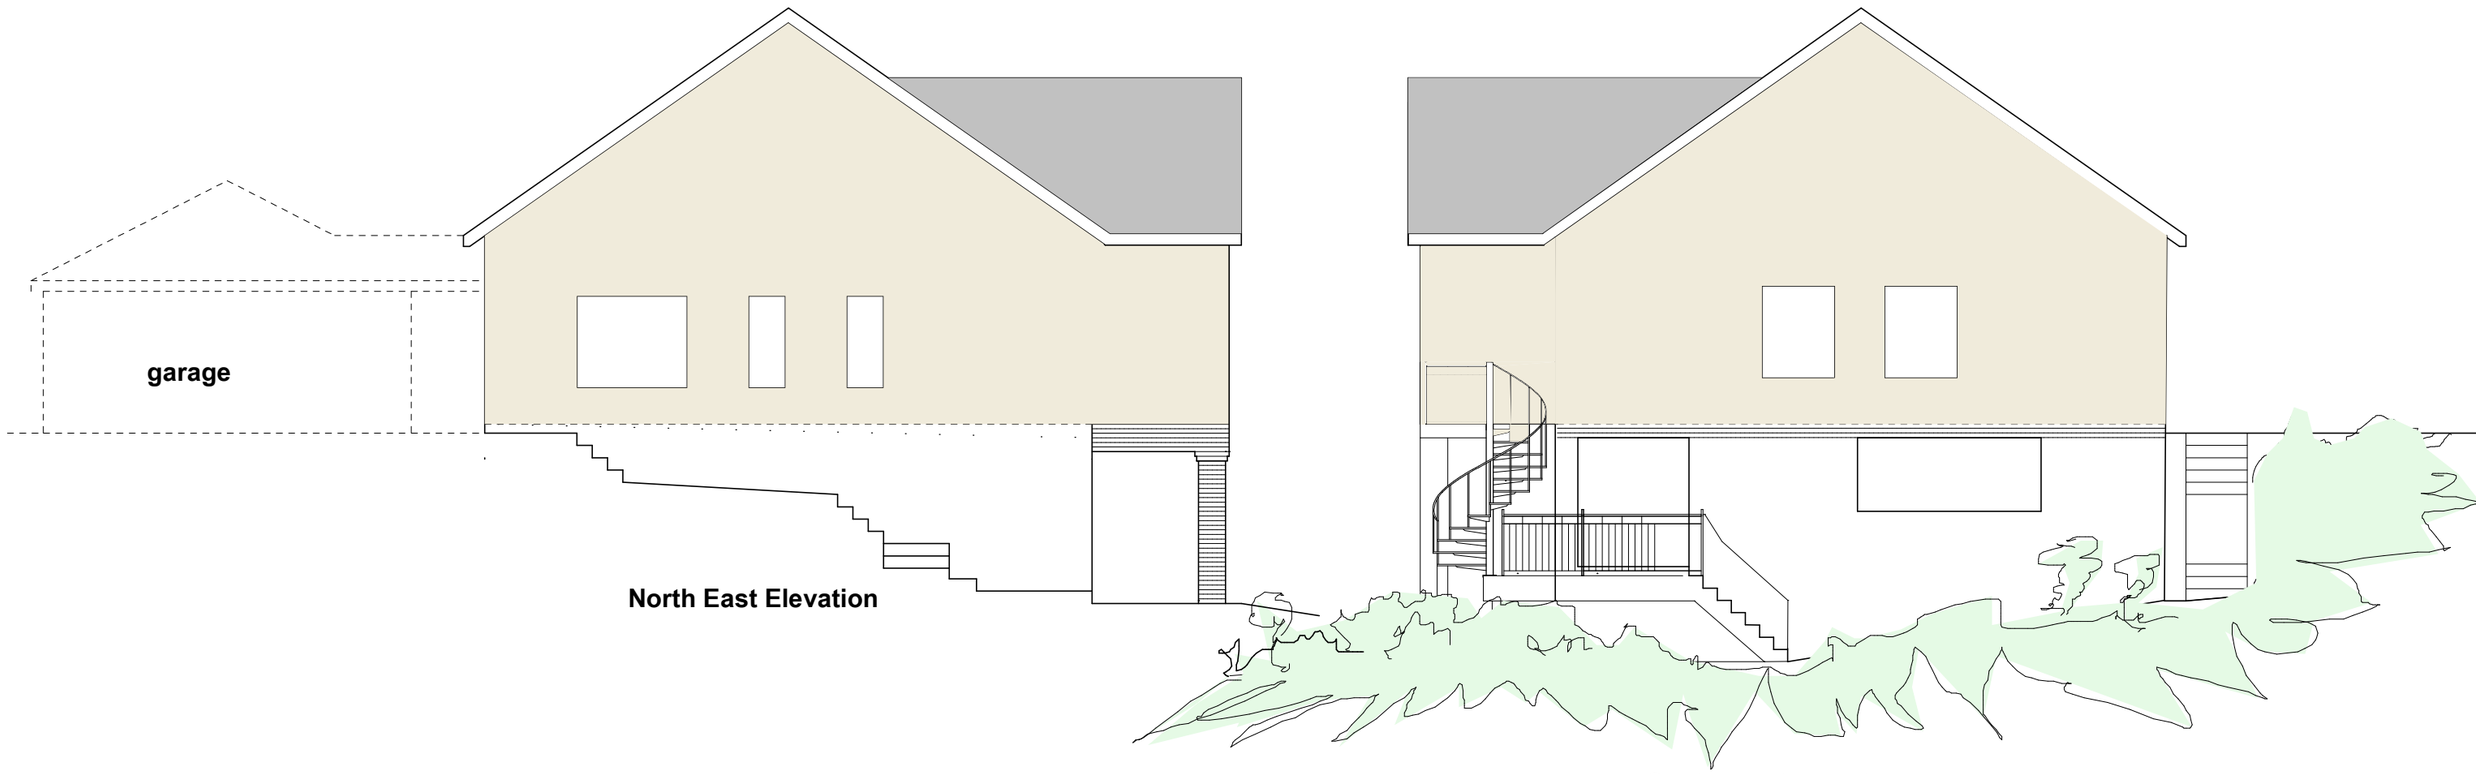

North East Elevation

South West Elevation

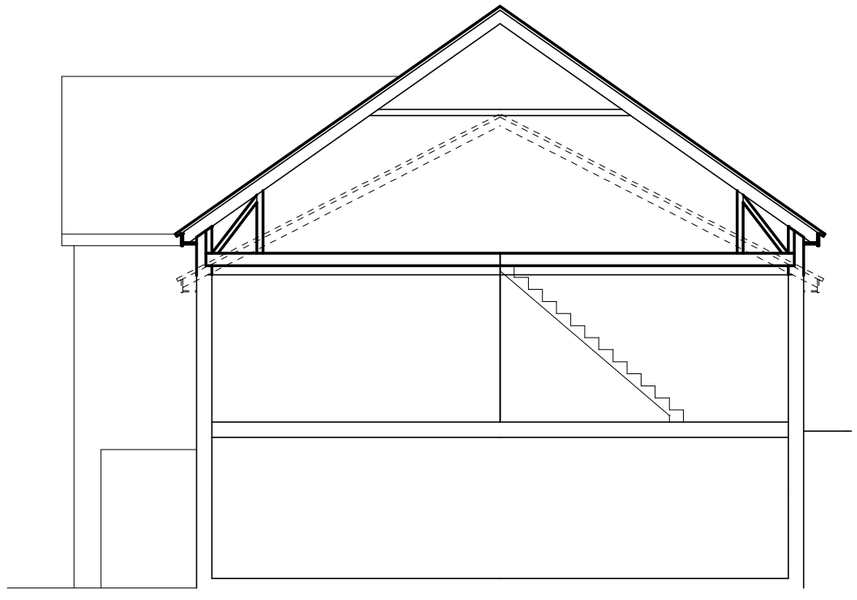

Section "A-A"

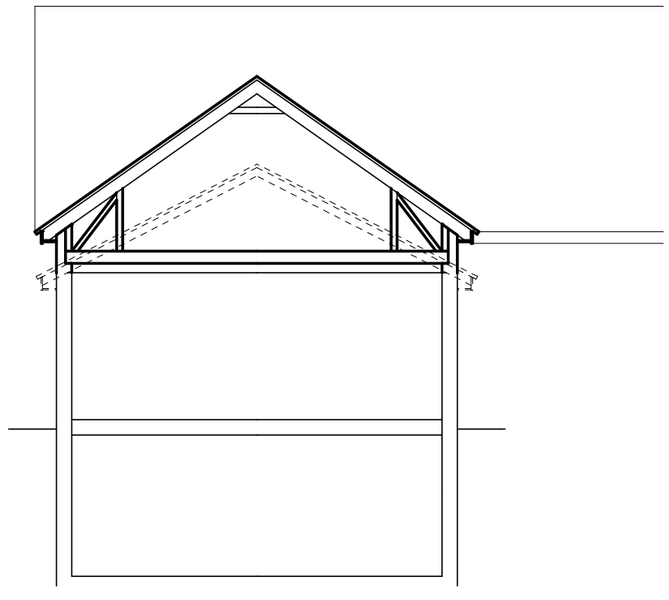

Section "B-B"

1:100

0 1 2 3 4 5m

A3

9 Burland Green Lane
Weston Underwood
Side Elevations Sections

Brian Reid
07885206184
reid-brian@outlook.com